


PRO-GROUND FLOOR PLAN

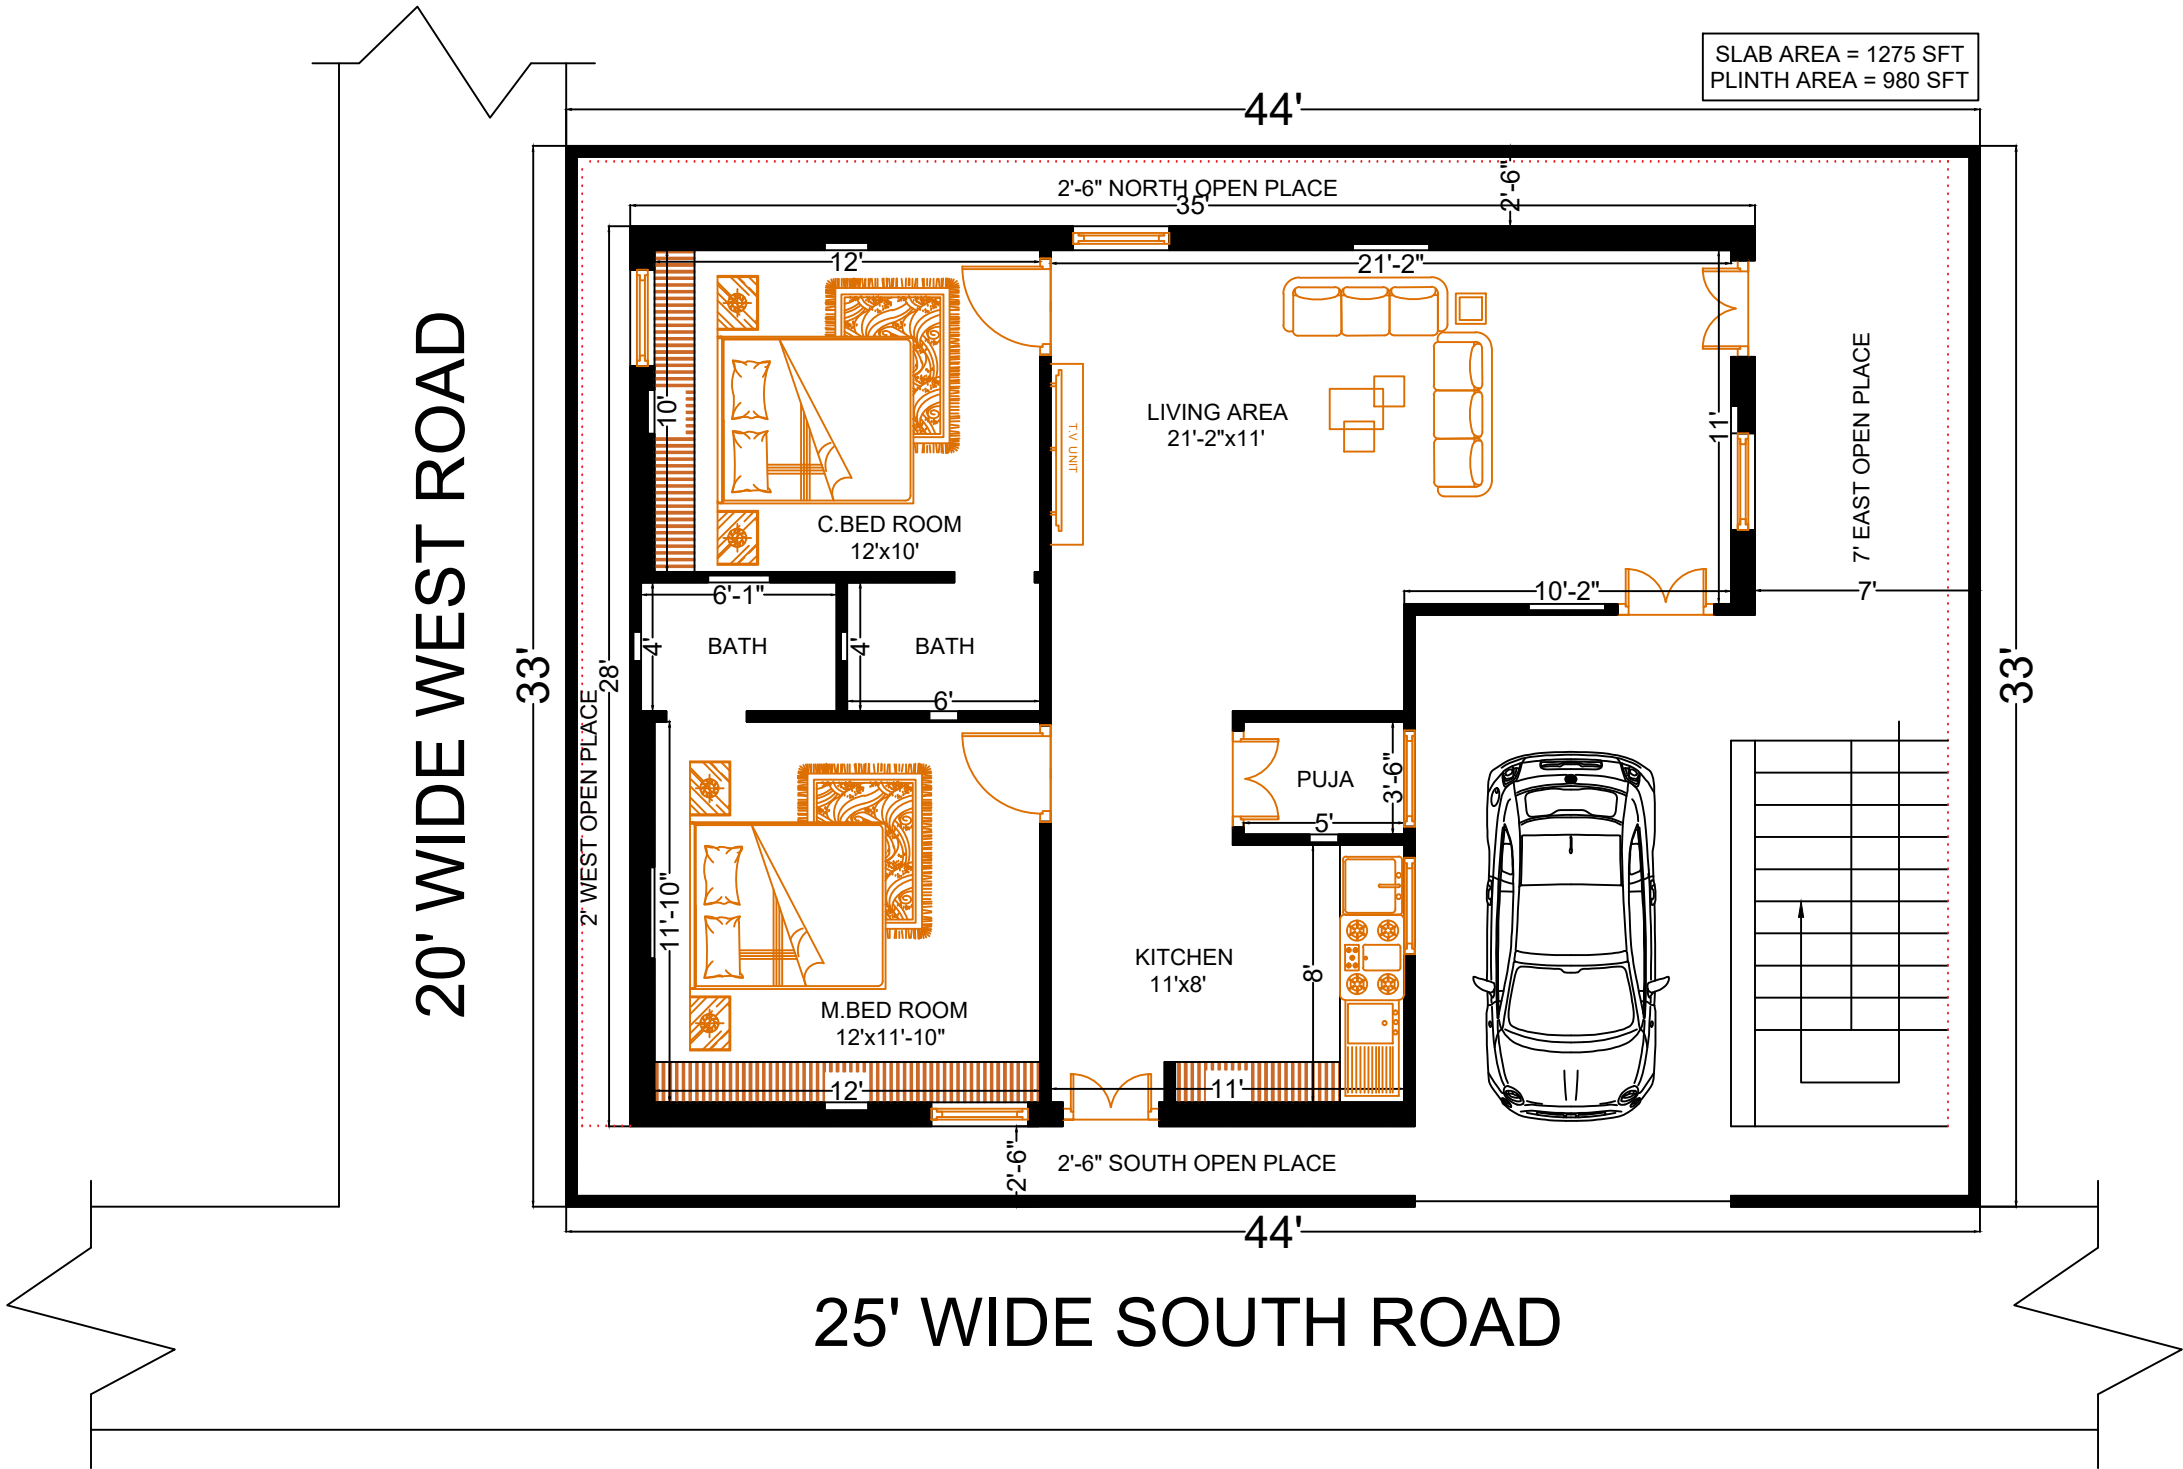

NOTES:- 1. ALL DIMENSIONS ARE IN FEETS AND INCHES UNLESS AND OTHERWISE SPECIFIED 2. DRG SHOULD TO BE SCALED & WRITTEN DIMENSION ARE TO BE FOLLOWED 3. DISCREPANCY IF ANY SHALL BE CLARIFIED FROM THE CONSULTANT BEFORE COMMENCEMENT OF WORK. 4. ALL DETAILS SPECIFICATION S SHALL BE AS PER IS CODE OF PRACTICE 5. FOR OTHER DETAILS REFER STRUCTURAL AND OTHER ARCH . DRGS 6. THIS DRAWINGS IS THE SOLE PROPERTY OF M/s THE DESIGN GROUP AND SHOULD NOT BE COPIED IN WHOLE/PART 7. PROVIDING SLAB HEIGHT 3Mtr	PROJECT TITLE:- PROPOSED GROUND FLOOR PLAN				DRAWN BY:- ER. KOKKULA SHASHI KUMAR (MUNICIPAL LICENSED ENGINEER)	
	DRAWING TITLE:- GROUND FLOOR ARCH PLAN				CLIENT:- Mr.DINESH GARU	
	SCALE	PLAN NO	DRAWING NO	RIVISION	GENERAL	
	1:1	1	JGTL/28/08/24	0	1. OUTER WALL 9" THICK 2. INNER WALL 4" THICK 3. PROVIDING RATIO OF MOTAR IN BRICK WORK MASONARY 1:4	