


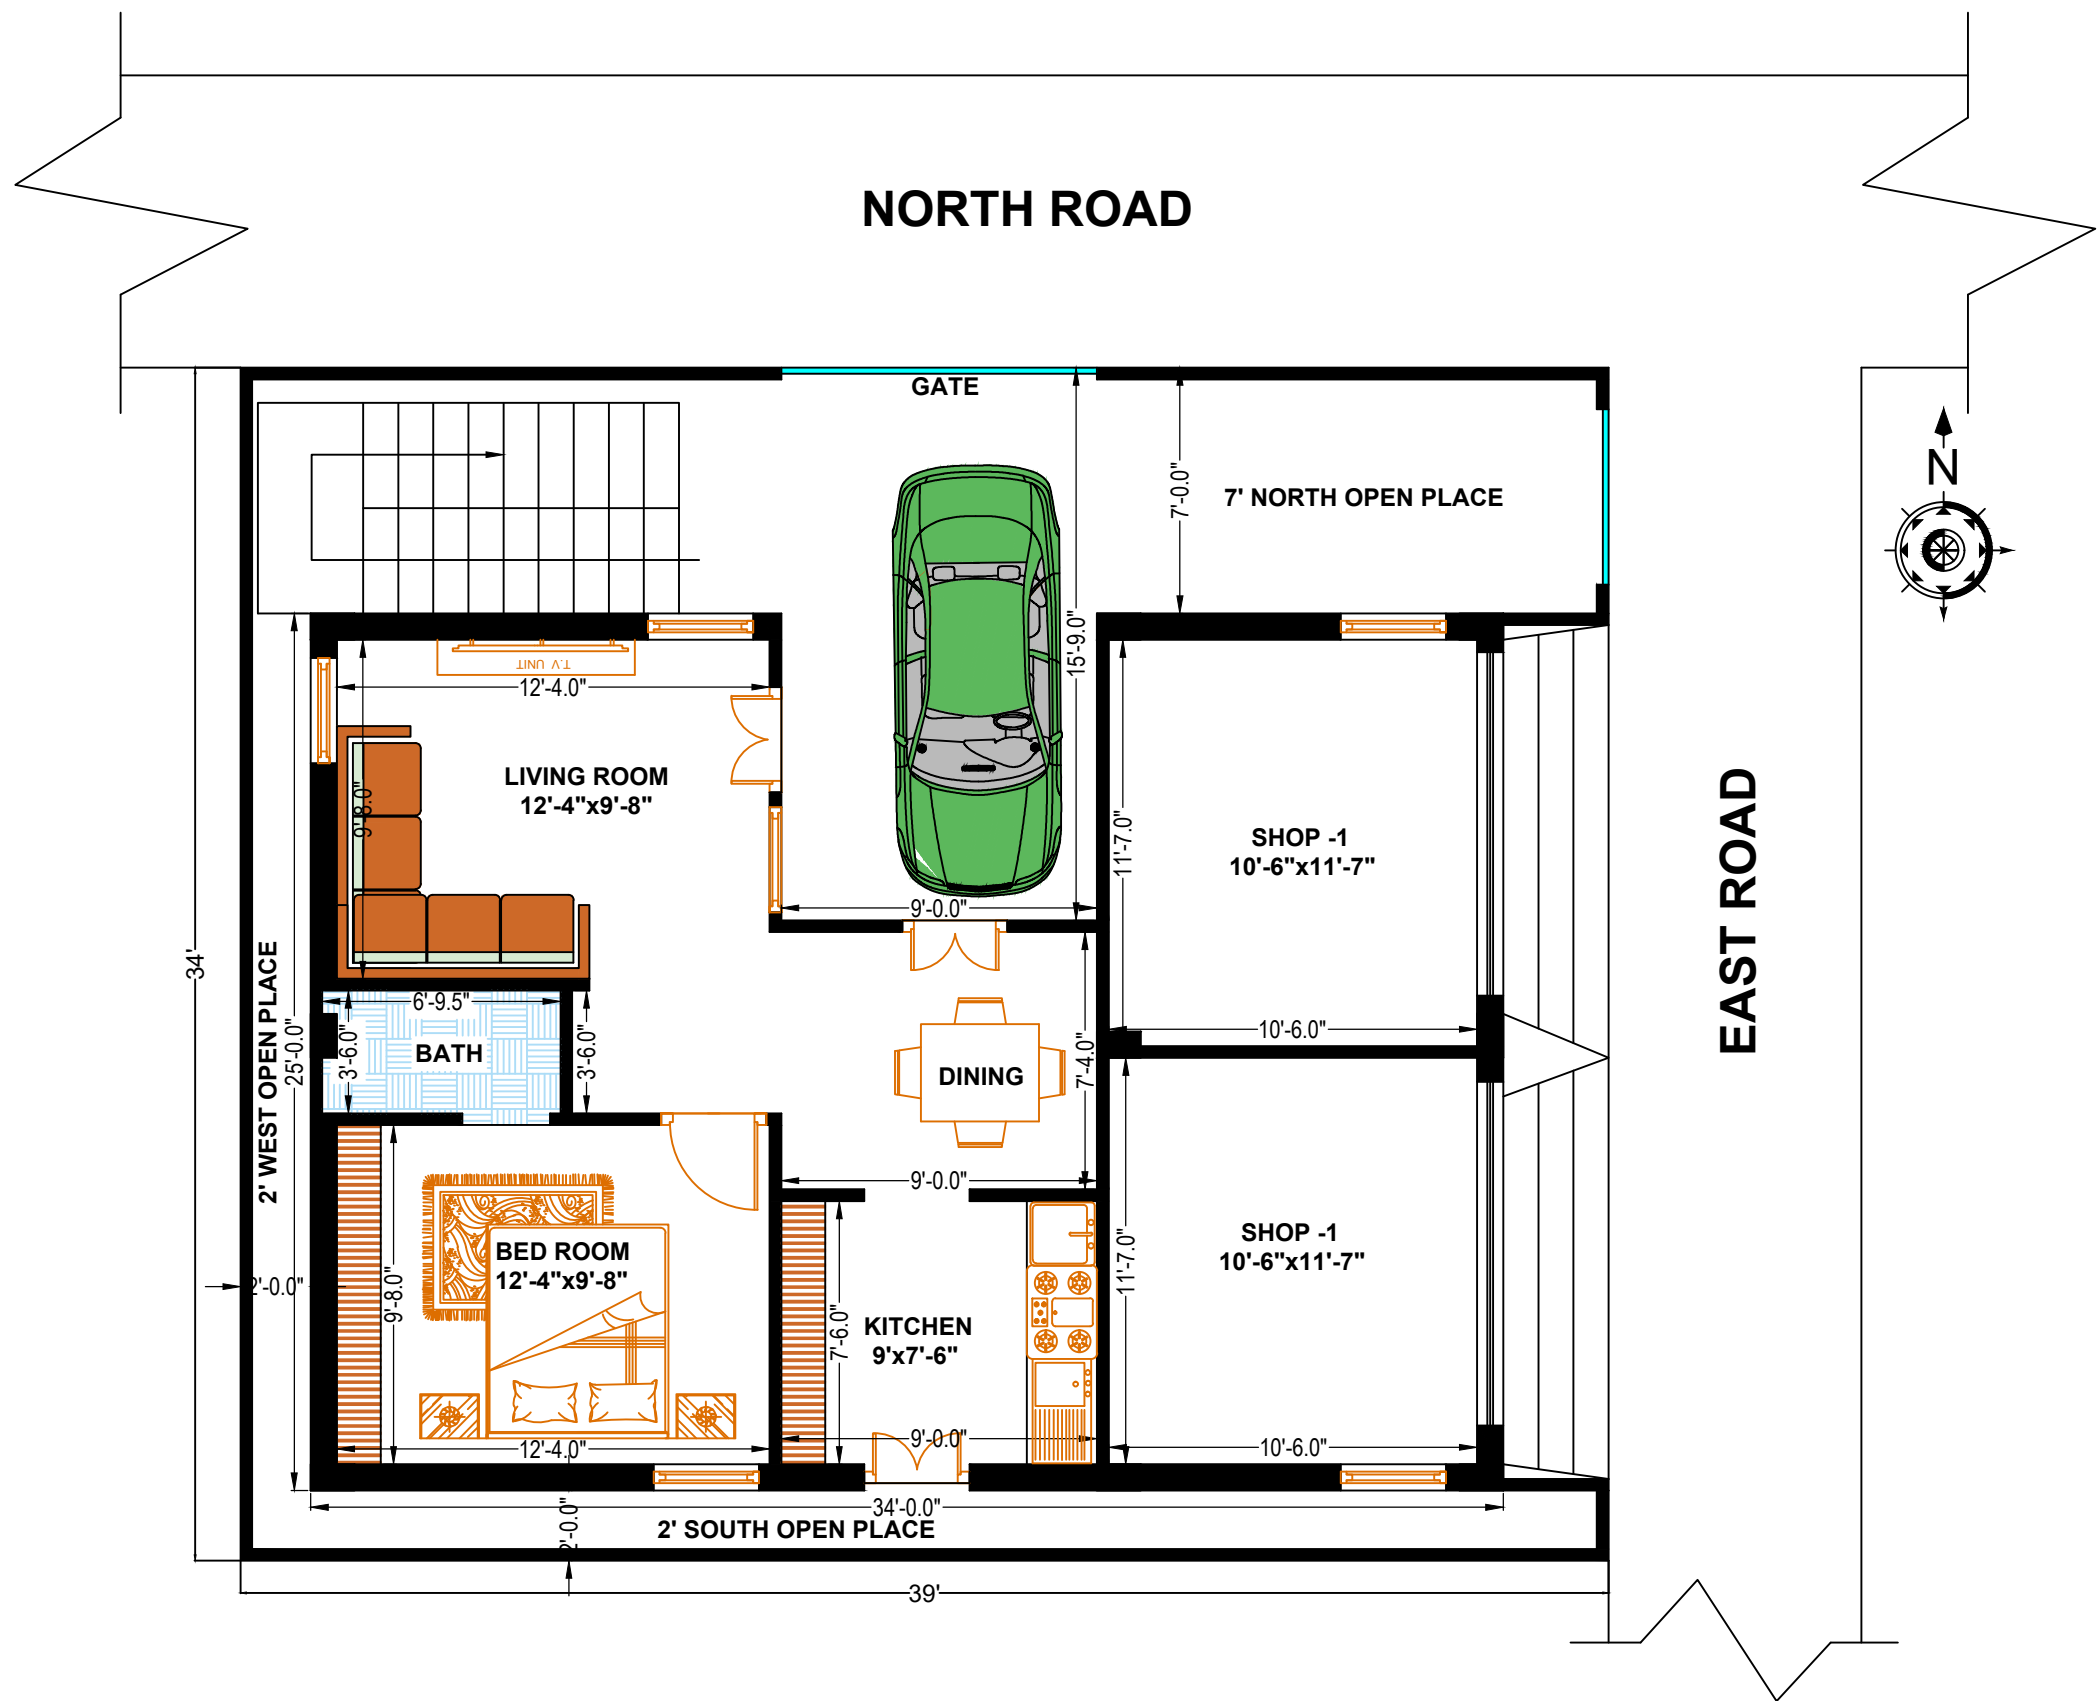

PRO- GROUND FLOOR PLAN

PROJECT TITLE:- GROUND FLOOR PLAN			
DRAWING TITLE:- GROUND FLOOR WORKING DRAWING			
SCALE	PLAN NO	DRAWING NO	RIVISION
1:1	1	JGTL/24/04/26	1

PLAN DEATILS

SITE AREA:-

SLAB AREA:-

PLINTH AREA:-

	WARDROBES
	9"x15" CLOUMN
	9"x18" CLOUMN


NOTES:

1. ALL DIMENSIONS ARE IN FEETS AND INCHES UNLESS AND OTHERWISE SPECIFIED
2. DRG SHOULD TO BE SCALED & WRITTEN DIMENSION ARE TO BE FOLLOWED
3. DISCREPANCY IF ANY SHALL BE CLARIFIED FROM THE CONSULTANT BEFORE COMMENCEMENT OF WORK.
4. ALL DETAILS SPECIFICATION S SHALL BE AS PER IS CODE OF PRACTICE
5. FOR OTHER DETAILS REFER STRUCTURAL AND OTHER ARCH . DRGS
6. THIS DRAWINGS IS THE SOLE PROPERTY OF M/s THE DESIGN GROUP AND SHOULD NOT BE COPIED IN WHOLE/PART
7. PROVIDING SLAB HEIGHT 3Mtr

DRAWN BY:-

KOKKULA SHASHI (ARCHITECT)
VINAY KUMAR (ARCHITECT)

CLIENT:- HUSSAIN ANNA

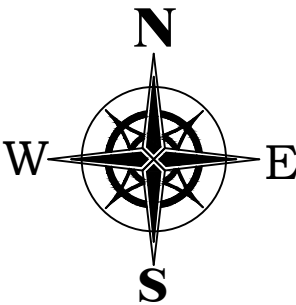


GENERAL

1. OUTER WALL 9" THICK
2. INNER WALL 4" THICK
3. PROVIDING RATIO OF MOTAR IN BRICK WORK MASONARY 1:4




ADDRESS

SRI NIRMAAN CONSTRUCTIONS
S-12, MARKANDEYA TEMPLE COMPLEX, JAGTIAL
505327
P.NO:- 9441666333, 9618093738
E.MAIL:- shashi@srinirmaanassocaites.com

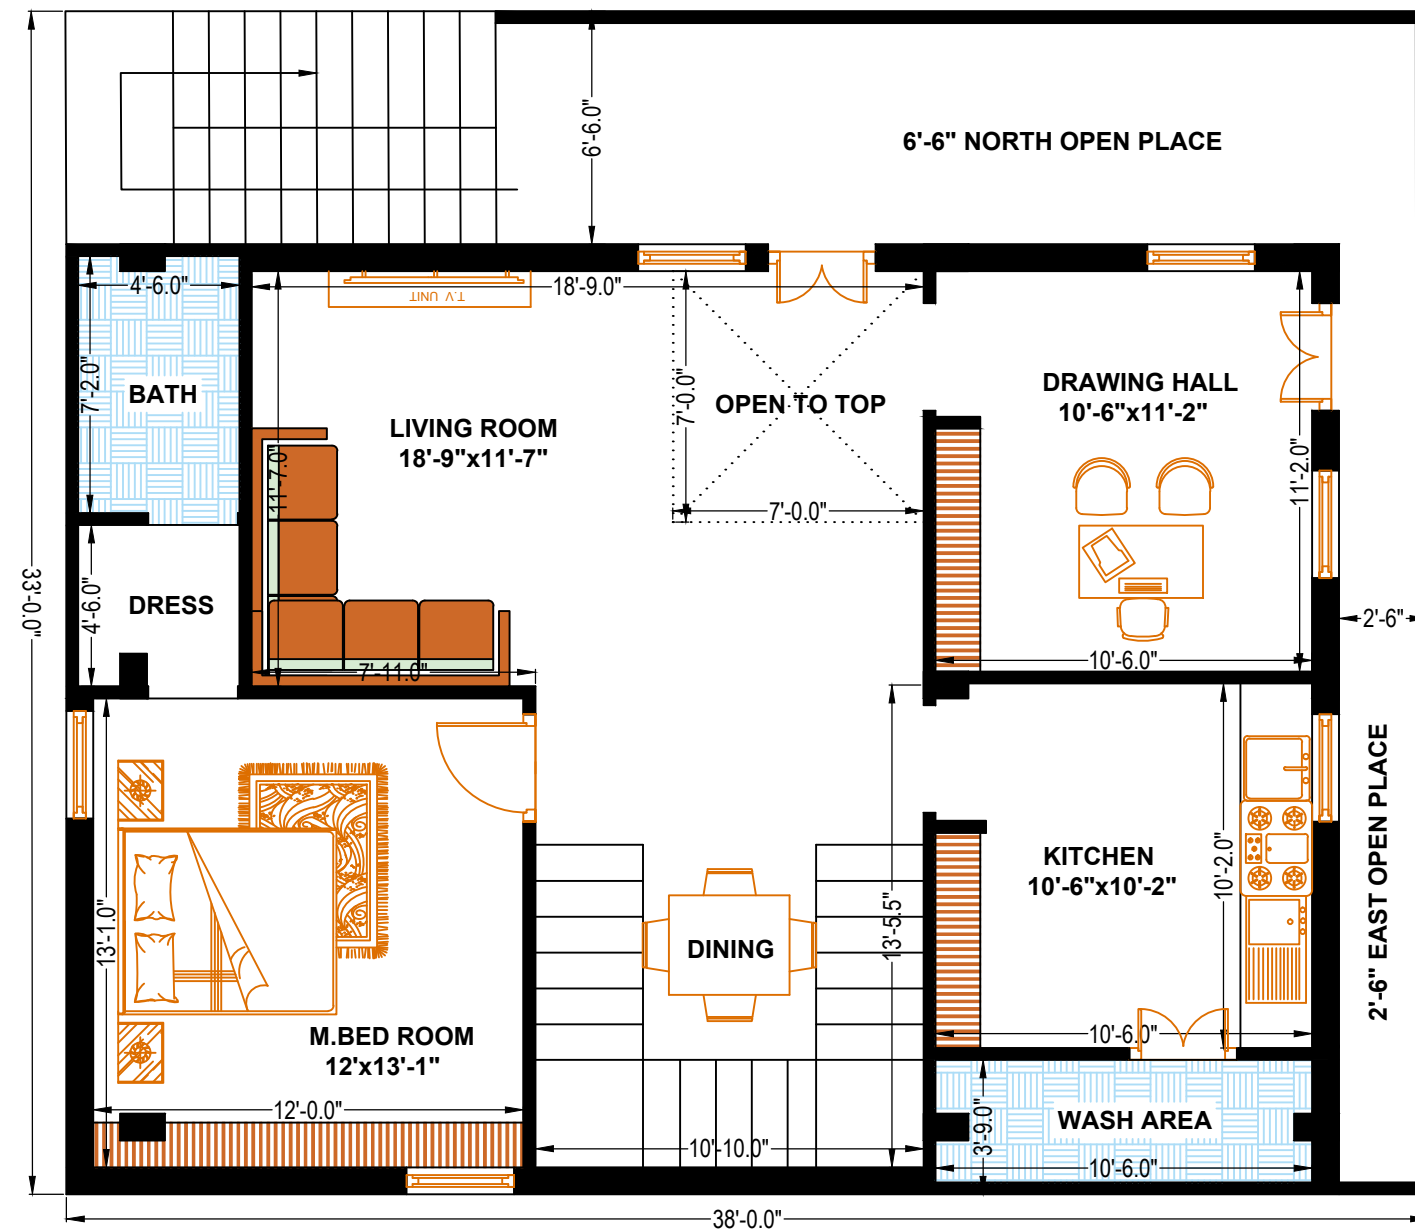

PRO- FIRST FLOOR PLAN

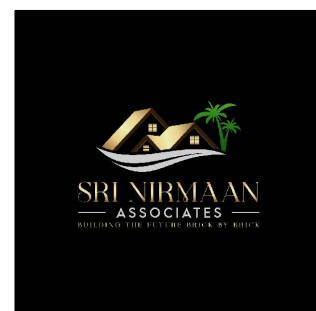

ADDRESS

SRI NIRMAAN CONSTRUCTIONS
S-12, MARKANDEYA TEMPLE COMPLEX, JAGTIAL
505327

P.NO:- 9441666333, 9618093738
E.MAIL:- shashi@srinirmaanassocaites.com

PROJECT TITLE:- FIRST FLOOR PLAN

DRAWING TITLE:- FIRST FLOOR WORKING DRAWING

SCALE	PLAN NO	DRAWING NO	RIVISION
1:1	1	JGTL/24/04/26	1

PLAN DEATILS

SITE AREA:-

SLAB AREA:-

PLINTH AREA:-

	WARDROBES
	9"x15" CLOUMN
	9"x18" CLOUMN


NOTES:

1. ALL DIMENSIONS ARE IN FEETS AND INCHES UNLESS AND OTHERWISE SPECIFIED
2. DRG SHOULD TO BE SCALED & WRITTEN DIMENSION ARE TO BE FOLLOWED
3. DISCREPANCY IF ANY SHALL BE CLARIFIED FROM THE CONSULTANT BEFORE COMMENCEMENT OF WORK.
4. ALL DETAILS SPECIFICATION S SHALL BE AS PER IS CODE OF PRACTICE
5. FOR OTHER DETAILS REFER STRUCTURAL AND OTHER ARCH . DRGS
6. THIS DRAWINGS IS THE SOLE PROPERTY OF M/s THE DESIGN GROUP AND SHOULD NOT BE COPIED IN WHOLE/PART
7. PROVIDING SLAB HEIGHT 3Mtr

DRAWN BY:-


KOKKULA SHASHI (ARCHITECT)
VINAY KUMAR (ARCHITECT)

CLIENT:- HUSSAIN ANNA

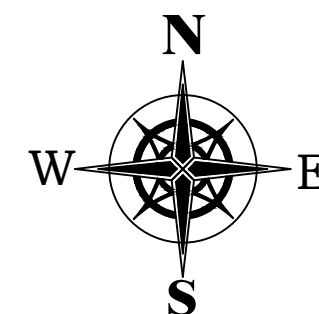

GENERAL

1. OUTER WALL 9" THICK
2. INNER WALL 4" THICK
3. PROVIDING RATIO OF MOTAR IN BRICK WORK MASONARY 1:4

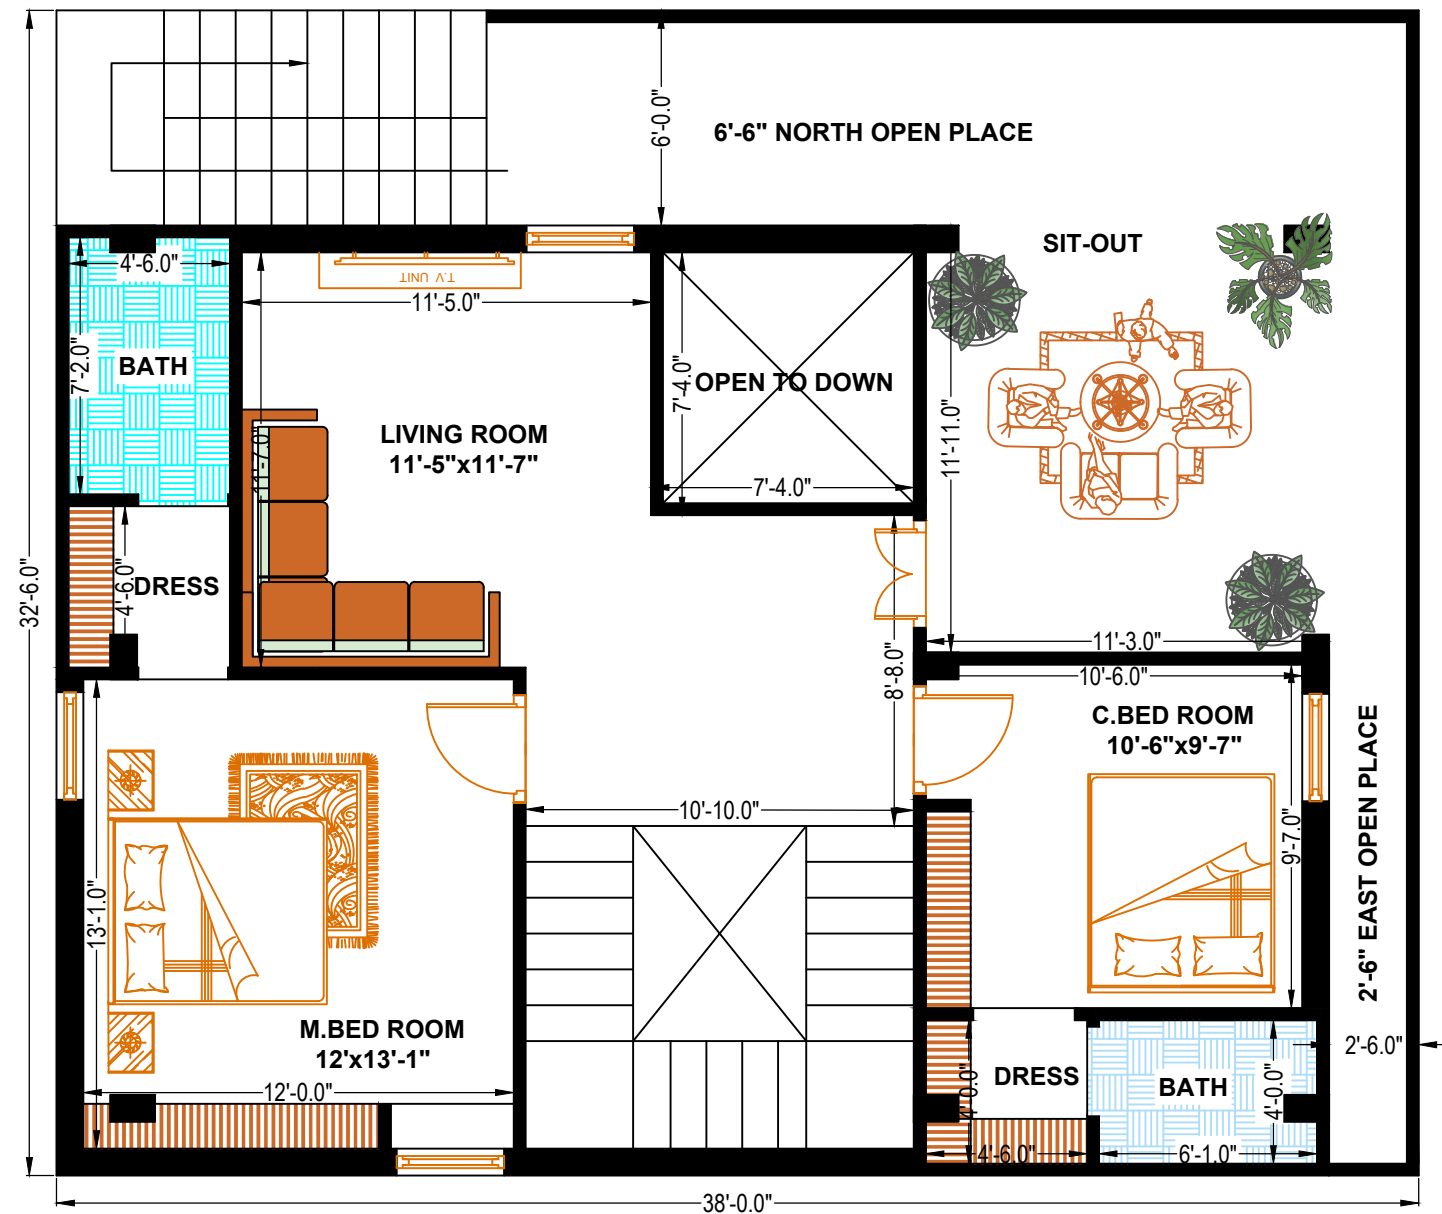

PRO- SECOND FLOOR PLAN

PROJECT TITLE:- SECOND FLOOR PLAN			
DRAWING TITLE:- SECOND FLOOR WORKING DRAWING			
SCALE	PLAN NO	DRAWING NO	RIVISION
1:1	1	JGTL/24/04/26	1
PLAN DEATILS			
SITE AREA:-			
SLAB AREA:-			
PLINTH AREA:-			
WARDROBES 9"x15" CLOUMN 9"x18" CLOUMN			
NOTES:			
1. ALL DIMENSIONS ARE IN FEETS AND INCHES UNLESS AND OTHERWISE SPECIFIED 2. DRG SHOULD TO BE SCALED & WRITTEN DIMENSION ARE TO BE FOLLOWED 3. DISCREPANCY IF ANY SHALL BE CLARIFIED FROM THE CONSULTANT BEFORE COMMENCEMENT OF WORK. 4. ALL DETAILS SPECIFICATION S SHALL BE AS PER IS CODE OF PRACTICE 5. FOR OTHER DETAILS REFER STRUCTURAL AND OTHER ARCH . DRGS 6. THIS DRAWINGS IS THE SOLE PROPERTY OF M/s THE DESIGN GROUP AND SHOULD NOT BE COPIED IN WHOLE/PART 7. PROVIDING SLAB HEIGHT 3Mtr			
DRAWN BY:- KOKKULA SHASHI (ARCHITECT) VINAY KUMAR (ARCHITECT)			
CLIENT:- HUSSAIN ANNA			
GENERAL			
1. OUTER WALL 9" THICK 2. INNER WALL 4" THICK 3. PROVIDING RATIO OF MOTAR IN BRICK WORK MASONARY 1:4			



ADDRESS

SRI NIRMAAN CONSTRUCTIONS
S-12, MARKANDEYA TEMPLE COMPLEX, JAGTIAL
505327

P.NO:- 9441666333, 9618093738
E.MAIL:- shashi@srinirmaanassocaites.com