



PRO-CELLAR FLOOR PLAN

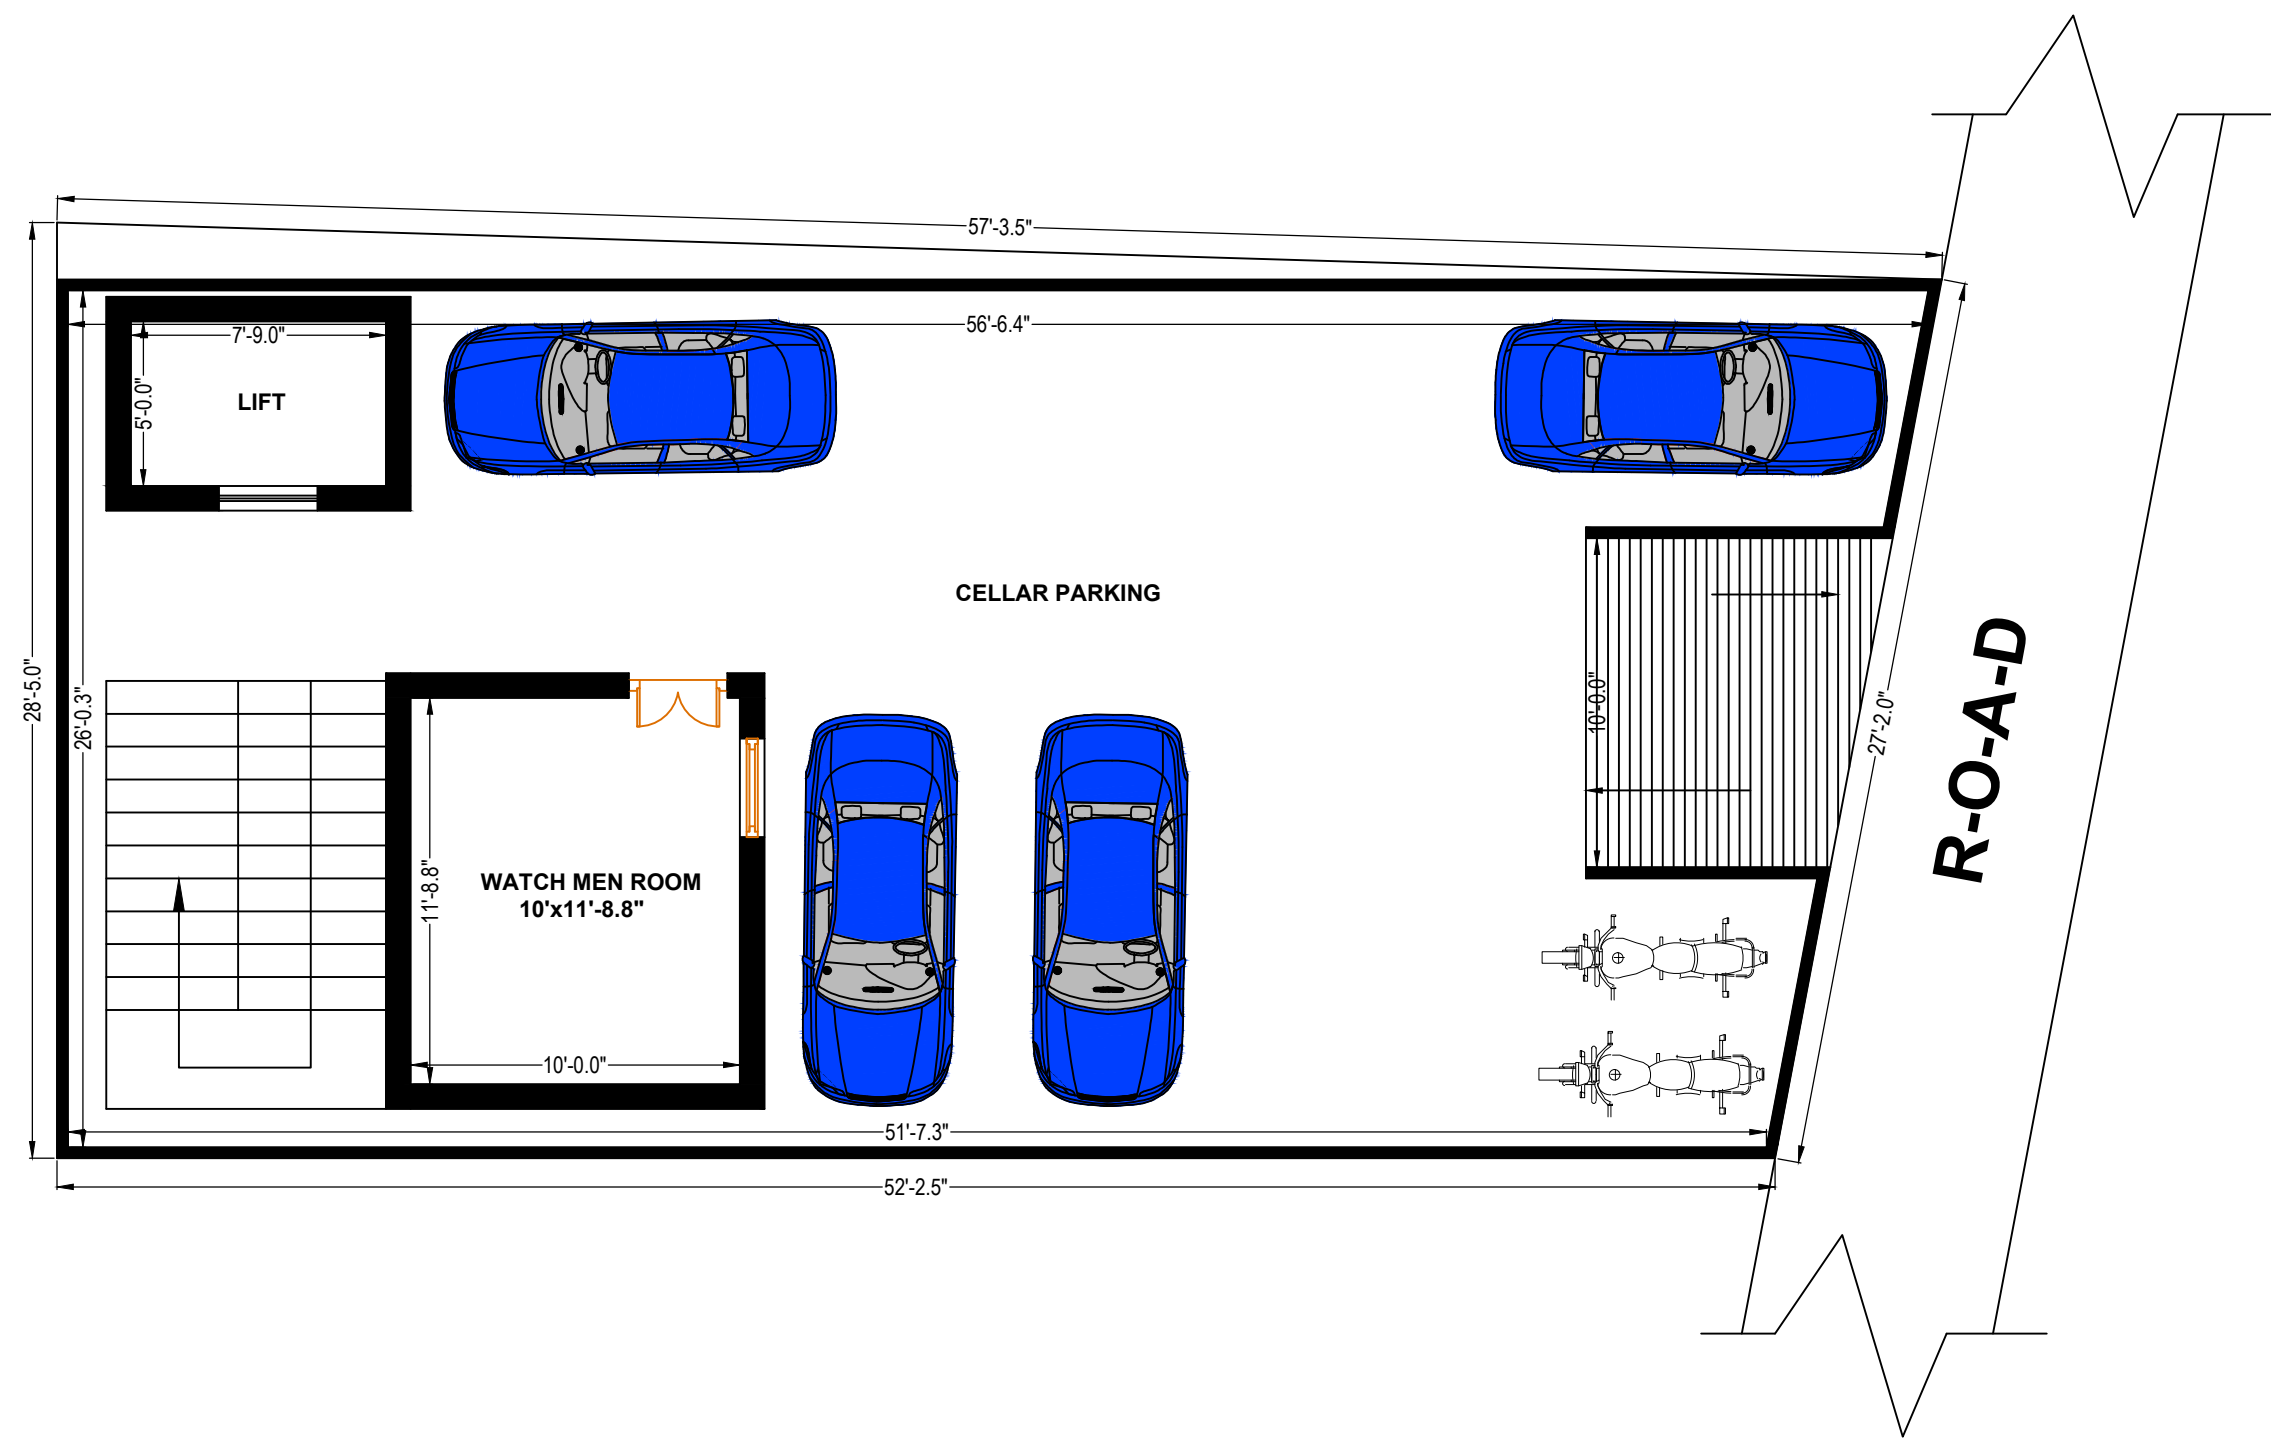

PROJECT TITLE:- CELLAR FLOOR			
DRAWING TITLE:- CELLAR FLOOR WORKING DRAWING			
SCALE	PLAN NO	DRAWING NO	RIVISION
1:1	1	JGTL/22/07/26	0
PLAN DEATILS			
SITE AREA:-		167.82 SQ.YDS	
SLAB AREA:-		1131.6 SQ.FTS	
PLINTH AREA:-			
	WARDROBES		
	9"x15" CLOUMN		
	9"x18" CLOUMN		
NOTES:			
1. ALL DIMENSIONS ARE IN FEETS AND INCHES UNLESS AND OTHERWISE SPECIFIED 2. DRG SHOULD TO BE SCALED & WRITTEN DIMENSION ARE TO BE FOLLOWED 3. DISCREPANCY IF ANY SHALL BE CLARIFIED FROM THE CONSULTANT BEFORE COMMENCEMENT OF WORK. 4. ALL DETAILS SPECIFICATION S SHALL BE AS PER IS CODE OF PRACTICE 5. FOR OTHER DETAILS REFER STRUCTURAL AND OTHER ARCH . DRGS 6. THIS DRAWINGS IS THE SOLE PROPERTY OF M/s THE DESIGN GROUP AND SHOULD NOT BE COPIED IN WHOLE/PART 7. PROVIDING SLAB HEIGHT 3Mtr			
DRAWN BY:-		KOKKULA SHASHI (ARCHITECT) VINAY KUMAR (ARCHITECT)	
CLIENT:-		KALYAN GOUD	
			
GENERAL			
1. OUTER WALL 9" THICK 2. INNER WALL 4" THICK 3. PROVIDING RATIO OF MOTAR IN BRICK WORK MASONARY 1:4			

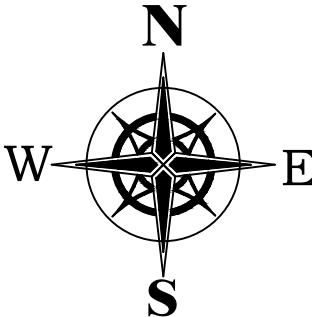


We provide complete solutions in Planning, Architecture, Structural Design, Construction, Interior Design, Renovation, Surveying, Estimation & Vasthu Consultancy. Our commitment is to deliver safe, sustainable, and cost-effective projects with uncompromising quality and timely execution.

ADDRESS

S-12, MARKANDEYA TEMPLE COMPLEX, JAGTIAL
505327

P.NO:- 9441666333, 9618093738
E.MAIL:- shashi@srinirmaanassocaites.com

PRO-GROUND FLOOR PLAN

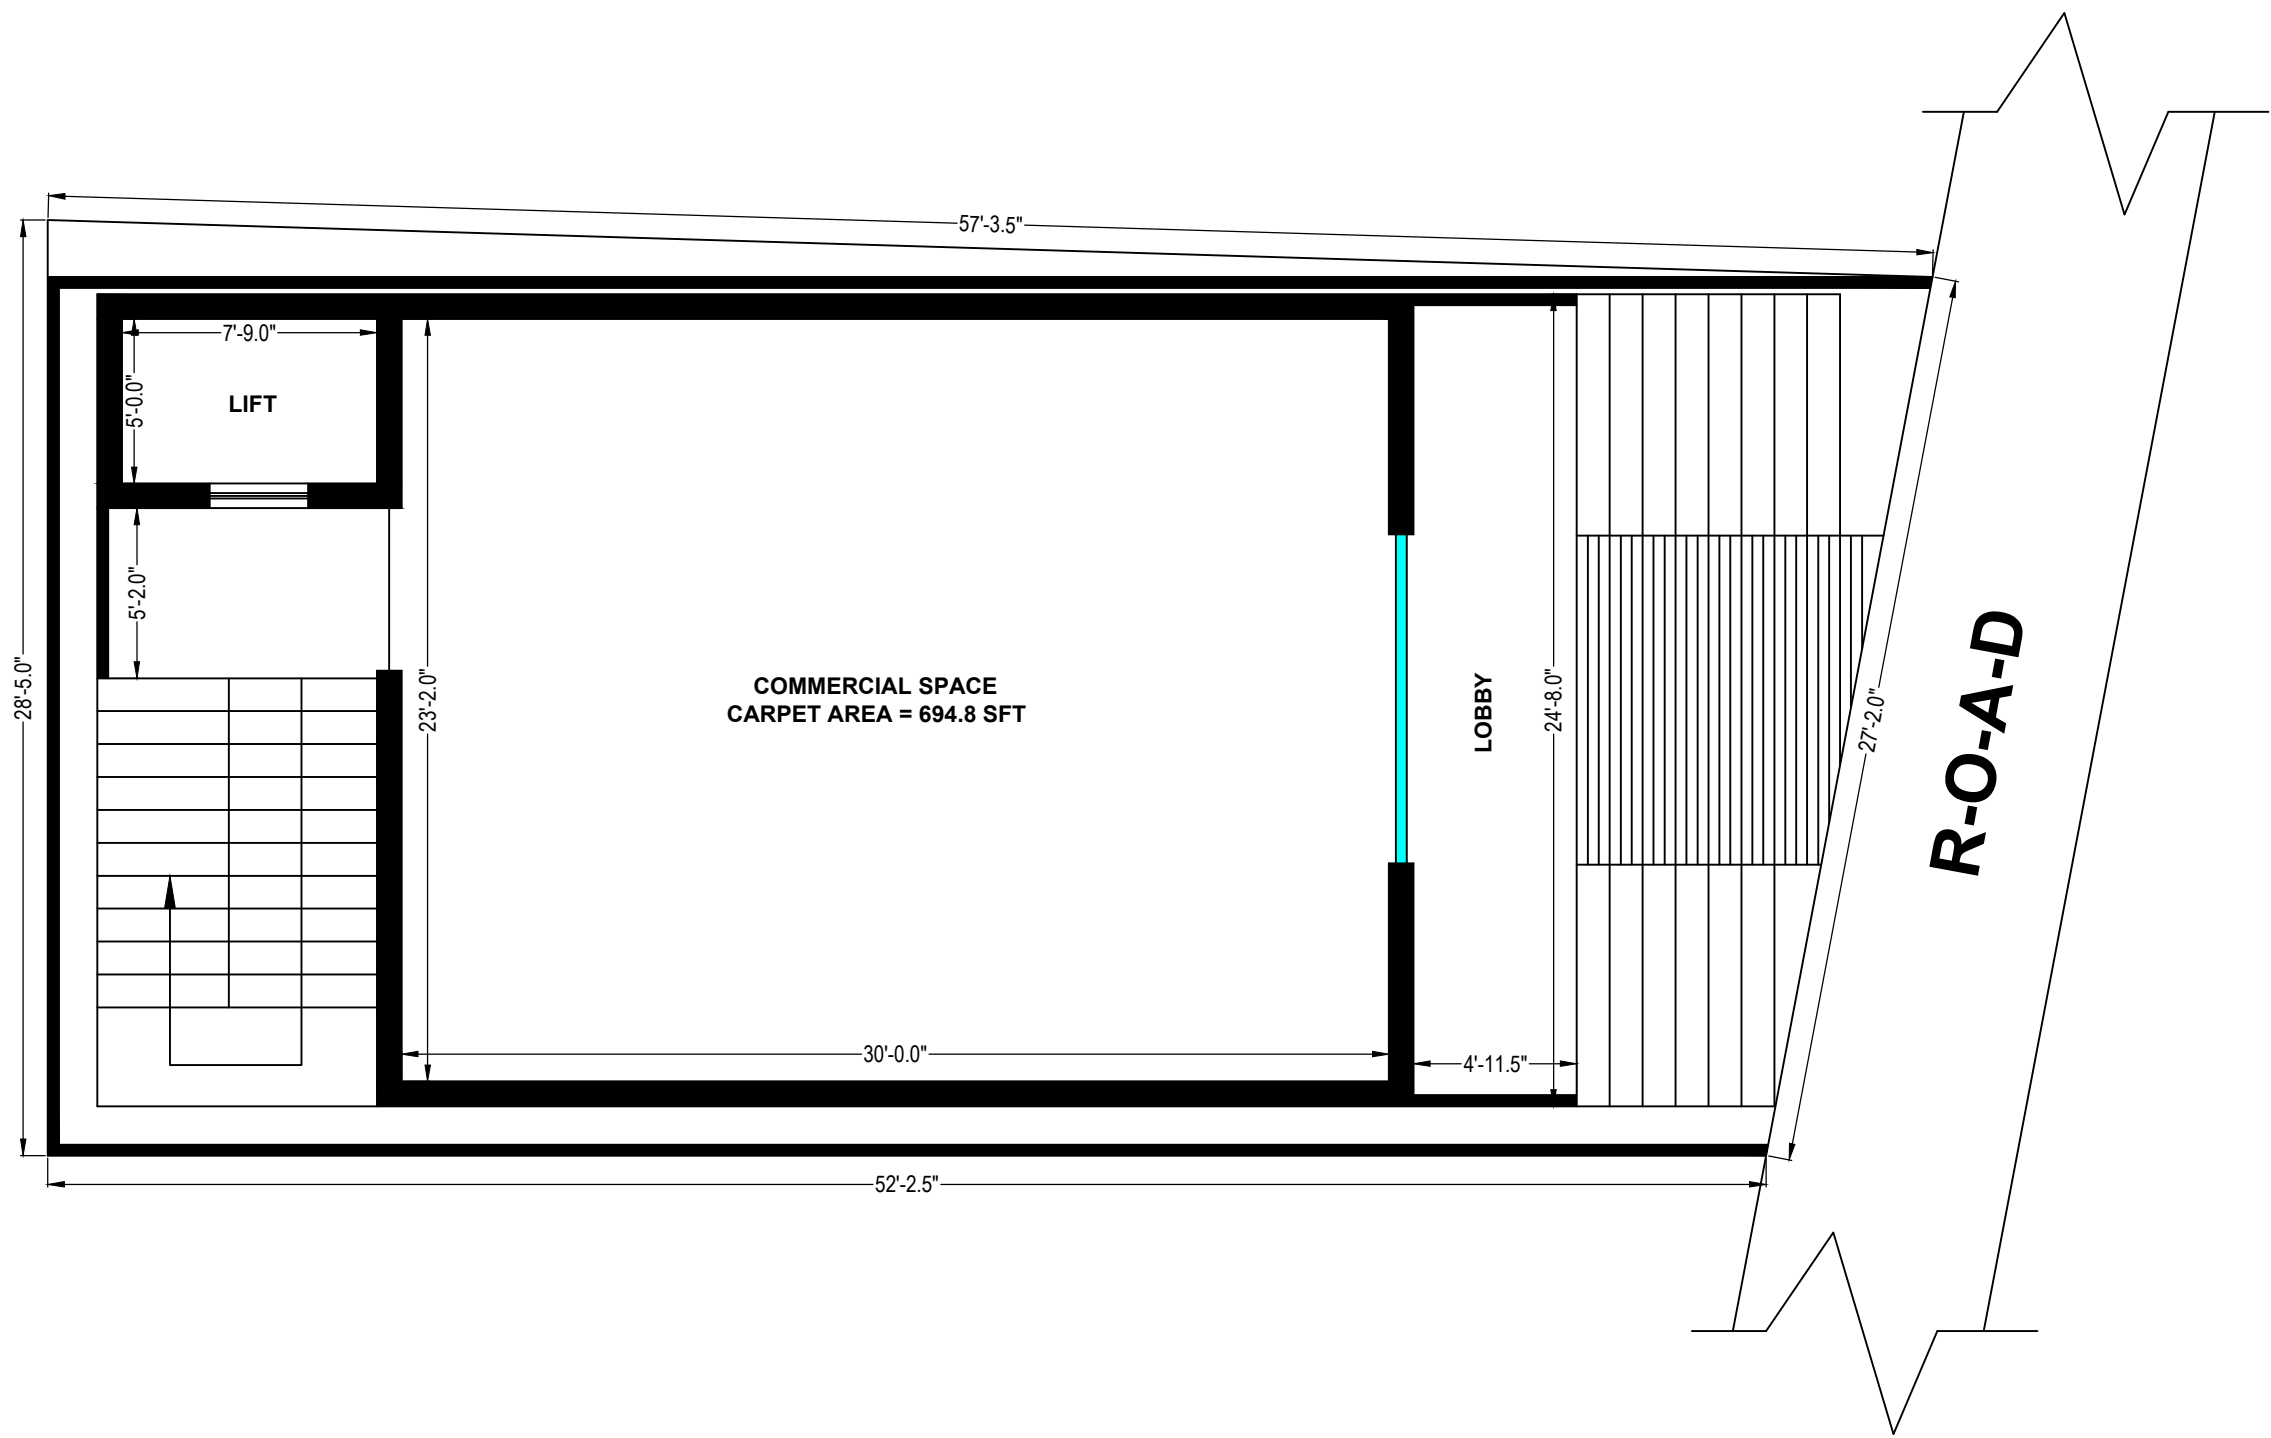

PROJECT TITLE:- GROUND FLOOR			
DRAWING TITLE:- GROUND FLOOR WORKING DRAWING			
SCALE	PLAN NO	DRAWING NO	RIVISION
1:1	1	JGTL/22/07/26	0
PLAN DEATILS			
SITE AREA:-		167.82 SQ.YDS	
SLAB AREA:-		1131.6 SQ.FTS	
PLINTH AREA:-			
		WARDROBES	
		9"x15" CLOUMN	
		9"x18" CLOUMN	
NOTES:			
1. ALL DIMENSIONS ARE IN FEETS AND INCHES UNLESS AND OTHERWISE SPECIFIED 2. DRG SHOULD TO BE SCALED & WRITTEN DIMENSION ARE TO BE FOLLOWED 3. DISCREPANCY IF ANY SHALL BE CLARIFIED FROM THE CONSULTANT BEFORE COMMENCEMENT OF WORK. 4. ALL DETAILS SPECIFICATION S SHALL BE AS PER IS CODE OF PRACTICE 5. FOR OTHER DETAILS REFER STRUCTURAL AND OTHER ARCH . DRGS 6. THIS DRAWINGS IS THE SOLE PROPERTY OF M/s THE DESIGN GROUP AND SHOULD NOT BE COPIED IN WHOLE/PART 7. PROVIDING SLAB HEIGHT 3Mtr			
DRAWN BY:-		KOKKULA SHASHI (ARCHITECT) VINAY KUMAR (ARCHITECT)	
CLIENT:-		KALYAN GOUD	
GENERAL			
1. OUTER WALL 9" THICK 2. INNER WALL 4" THICK 3. PROVIDING RATIO OF MOTAR IN BRICK WORK MASONARY 1:4			




We provide complete solutions in Planning, Architecture, Structural Design, Construction, Interior Design, Renovation, Surveying, Estimation & Vasthu Consultancy. Our commitment is to deliver safe, sustainable, and cost-effective projects with uncompromising quality and timely execution.

ADDRESS

S-12, MARKANDEYA TEMPLE COMPLEX, JAGTIAL
505327
P.NO:- 9441666333, 9618093738
E.MAIL:- shashi@srinirmaanassocaites.com

PRO-FIRST FLOOR PLAN

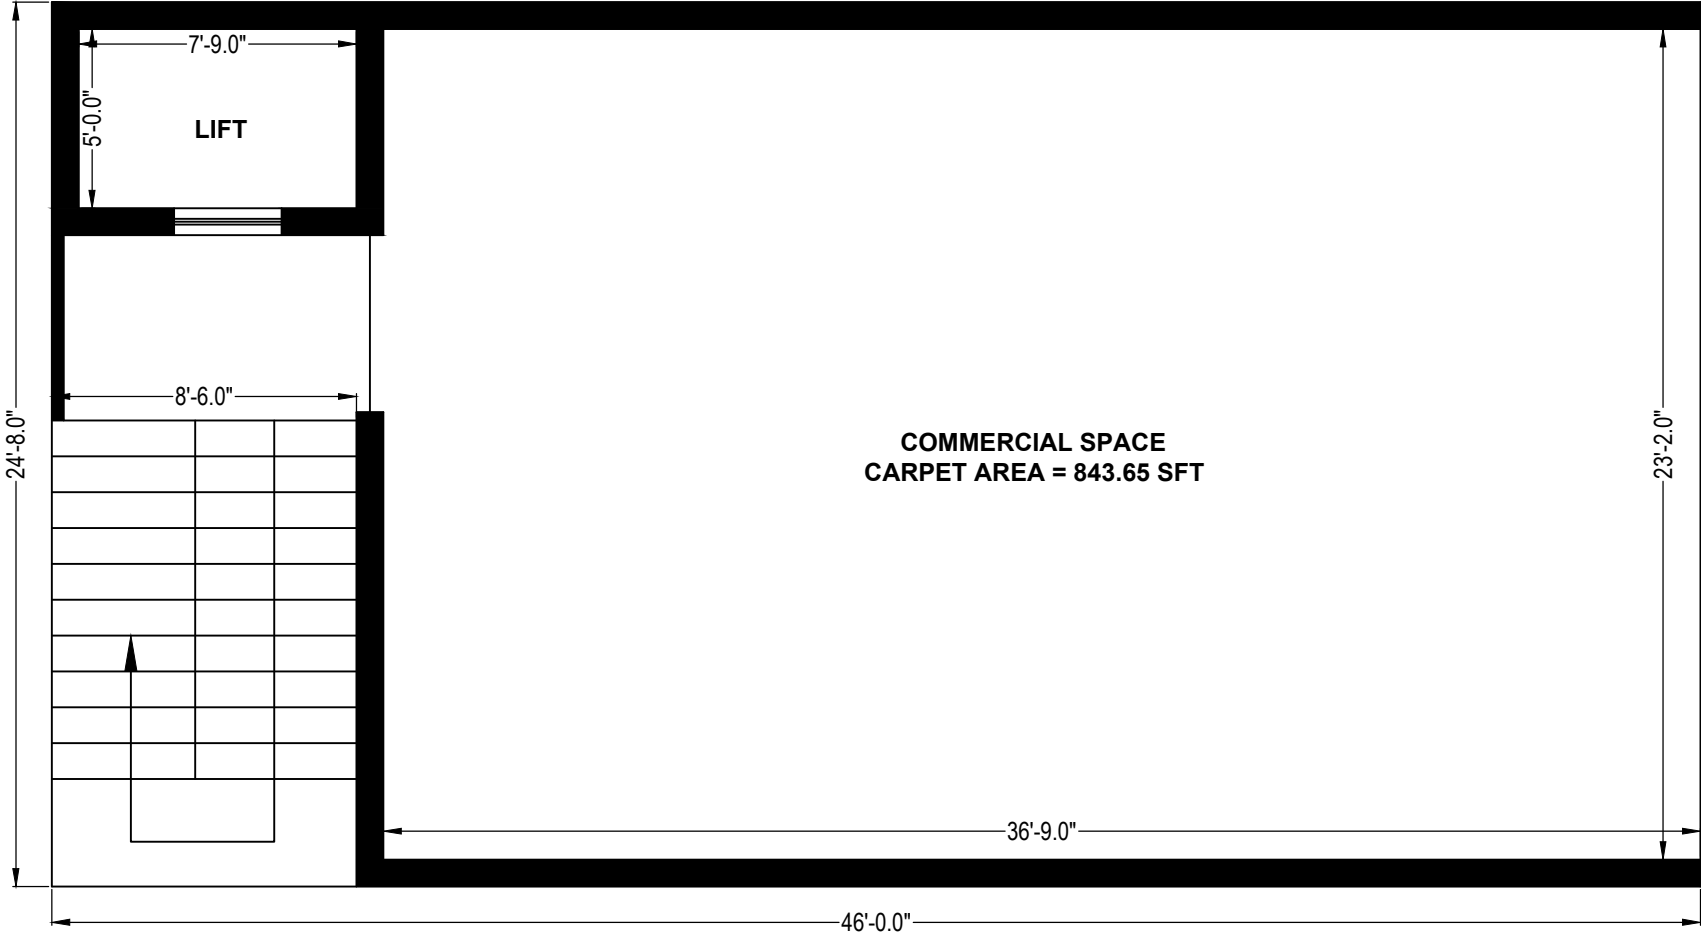


PROJECT TITLE:- FIRST FLOOR			
DRAWING TITLE:- FIRST FLOOR WORKING DRAWING			
SCALE	PLAN NO	DRAWING NO	RIVISION
1:1	1	JGTL/22/07/26	0
PLAN DEATILS			
SITE AREA:- 167.82 SQ.YDS			
SLAB AREA:- 1131.6 SQ.FTS			
PLINTH AREA:-			
WARDROBES 9"x15" CLOUMN 9"x18" CLOUMN			
NOTES:			
1. ALL DIMENSIONS ARE IN FEETS AND INCHES UNLESS AND OTHERWISE SPECIFIED 2. DRG SHOULD TO BE SCALED & WRITTEN DIMENSION ARE TO BE FOLLOWED 3. DISCREPANCY IF ANY SHALL BE CLARIFIED FROM THE CONSULTANT BEFORE COMMENCEMENT OF WORK. 4. ALL DETAILS SPECIFICATION S SHALL BE AS PER IS CODE OF PRACTICE 5. FOR OTHER DETAILS REFER STRUCTURAL AND OTHER ARCH . DRGS 6. THIS DRAWINGS IS THE SOLE PROPERTY OF M/s THE DESIGN GROUP AND SHOULD NOT BE COPIED IN WHOLE/PART 7. PROVIDING SLAB HEIGHT 3Mtr			
DRAWN BY:- KOKKULA SHASHI (ARCHITECT) VINAY KUMAR (ARCHITECT)			
CLIENT:- KALYAN GOUD			
N W E S			
GENERAL			
1. OUTER WALL 9" THICK 2. INNER WALL 4" THICK 3. PROVIDING RATIO OF MOTAR IN BRICK WORK MASONARY 1:4			



ADDRESS

S-12, MARKANDEYA TEMPLE COMPLEX, JAGTIAL
505327
P.NO:- 9441666333, 9618093738
E.MAIL:- shashi@srinirmaanassocaites.com

PRO-SECOND FLOOR PLAN

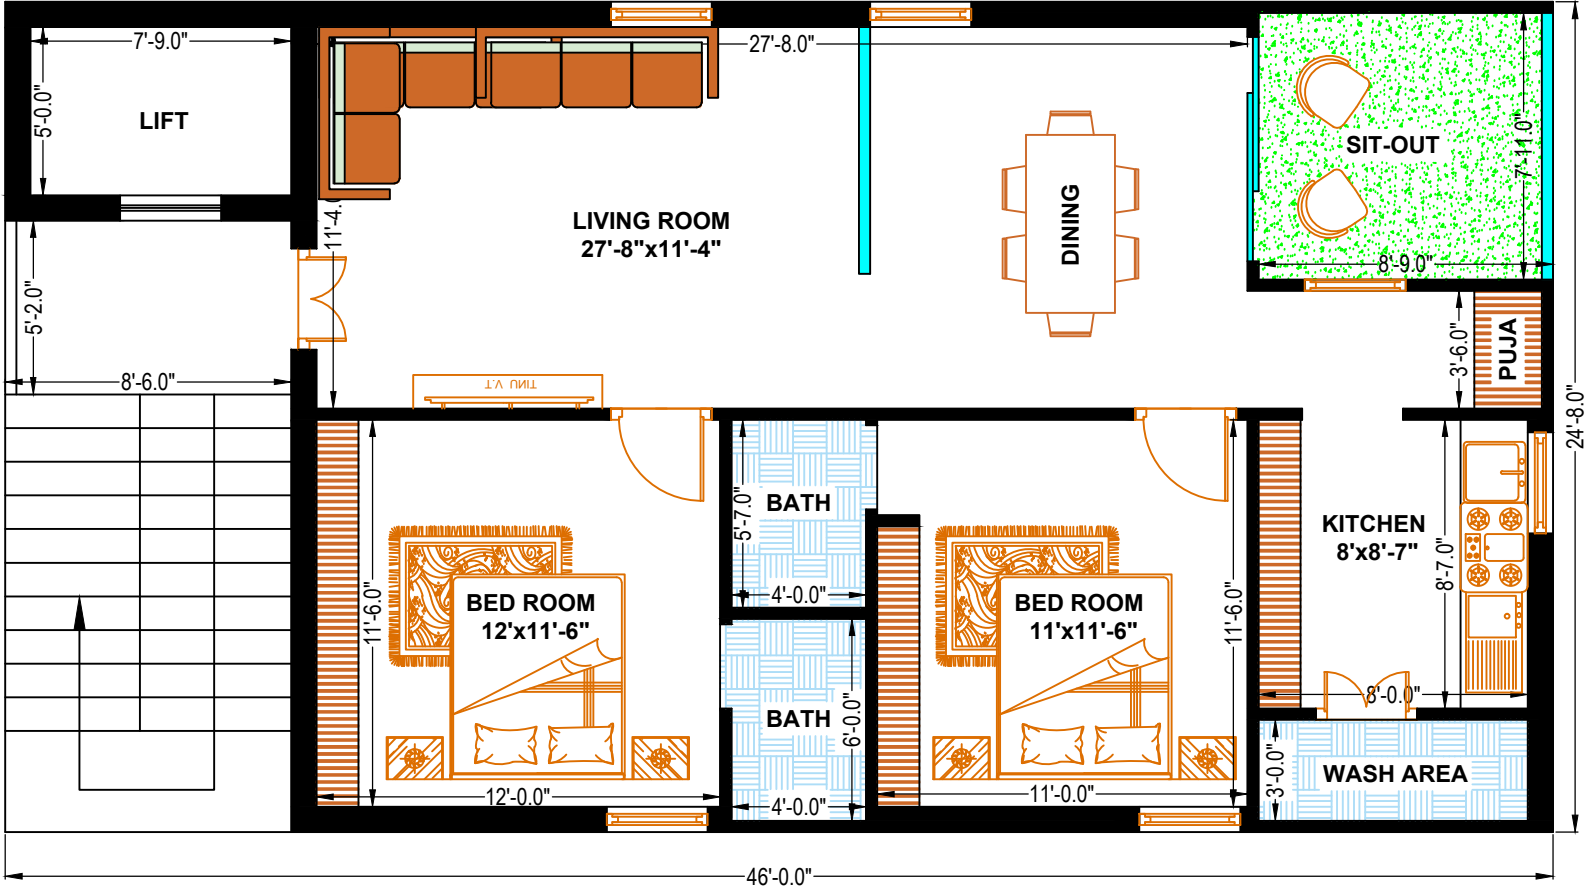

PROJECT TITLE:- SECOND FLOOR

DRAWING TITLE:- SECOND FLOOR WORKING DRAWING

SCALE	PLAN NO	DRAWING NO	RIVISION
1:1	1	JGTL/22/07/26	0

PLAN DEATILS

SITE AREA:- 167.82 SQ.YDS

SLAB AREA:- 1131.6 SQ.FTS

PLINTH AREA:-


	WARDROBES
	9"x15" CLOUMN
	9"x18" CLOUMN

NOTES:

1. ALL DIMENSIONS ARE IN FEETS AND INCHES UNLESS AND OTHERWISE SPECIFIED
2. DRG SHOULD TO BE SCALED & WRITTEN DIMENSION ARE TO BE FOLLOWED
3. DISCREPANCY IF ANY SHALL BE CLARIFIED FROM THE CONSULTANT BEFORE COMMENCEMENT OF WORK.
4. ALL DETAILS SPECIFICATION S SHALL BE AS PER IS CODE OF PRACTICE
5. FOR OTHER DETAILS REFER STRUCTURAL AND OTHER ARCH . DRGS
6. THIS DRAWINGS IS THE SOLE PROPERTY OF M/s THE DESIGN GROUP AND SHOULD NOT BE COPIED IN WHOLE/PART
7. PROVIDING SLAB HEIGHT 3Mtr

DRAWN BY:- KOKKULA SHASHI (ARCHITECT)
VINAY KUMAR (ARCHITECT)

CLIENT:- KALYAN GOUD

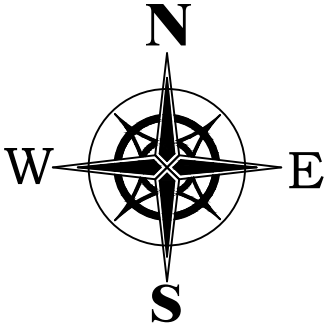

GENERAL

1. OUTER WALL 9" THICK
2. INNER WALL 4" THICK
3. PROVIDING RATIO OF MOTAR IN BRICK WORK MASONARY 1:4




ADDRESS

S-12, MARKANDEYA TEMPLE COMPLEX, JAGTIAL
505327

P.NO:- 9441666333, 9618093738

E.MAIL:- shashi@srinirmaanassocaites.com

PRO-SECOND FLOOR PLAN

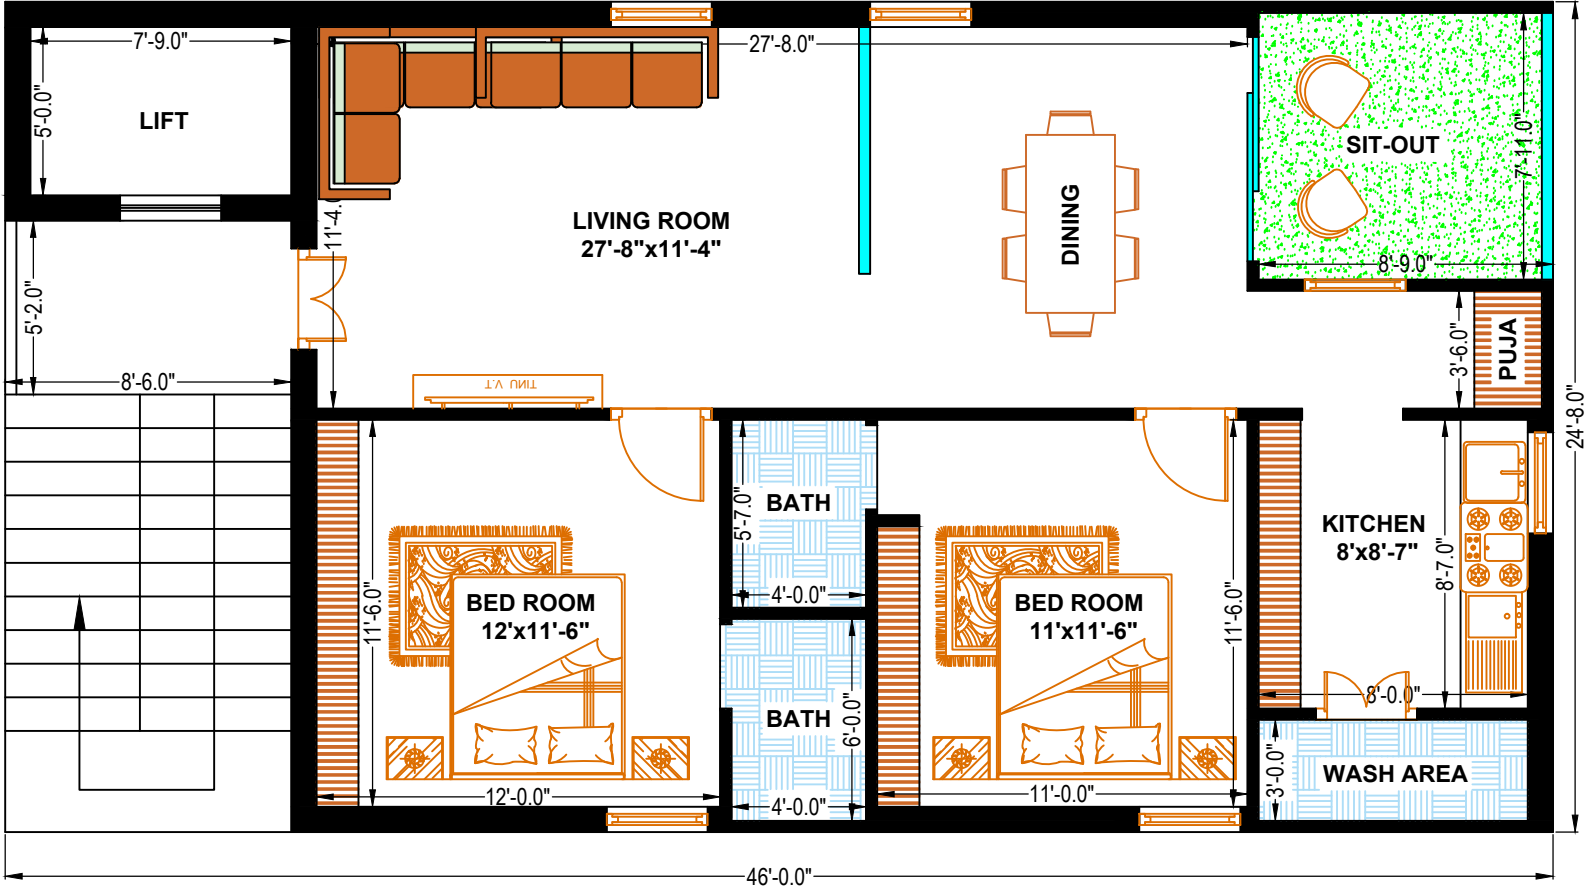

PROJECT TITLE:- THIRD FLOOR

DRAWING TITLE:- THIRD FLOOR WORKING DRAWING

SCALE	PLAN NO	DRAWING NO	RIVISION
1:1	1	JGTL/22/07/26	0

PLAN DEATILS

SITE AREA:- 167.82 SQ.YDS

SLAB AREA:- 1131.6 SQ.FTS

PLINTH AREA:-


	WARDROBES
	9"x15" CLOUMN
	9"x18" CLOUMN

NOTES:

1. ALL DIMENSIONS ARE IN FEETS AND INCHES UNLESS AND OTHERWISE SPECIFIED
2. DRG SHOULD TO BE SCALED & WRITTEN DIMENSION ARE TO BE FOLLOWED
3. DISCREPANCY IF ANY SHALL BE CLARIFIED FROM THE CONSULTANT BEFORE COMMENCEMENT OF WORK.
4. ALL DETAILS SPECIFICATION S SHALL BE AS PER IS CODE OF PRACTICE
5. FOR OTHER DETAILS REFER STRUCTURAL AND OTHER ARCH . DRGS
6. THIS DRAWINGS IS THE SOLE PROPERTY OF M/s THE DESIGN GROUP AND SHOULD NOT BE COPIED IN WHOLE/PART
7. PROVIDING SLAB HEIGHT 3Mtr

DRAWN BY:- KOKKULA SHASHI (ARCHITECT)
VINAY KUMAR (ARCHITECT)

CLIENT:- KALYAN GOUD

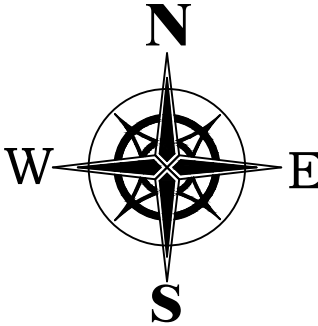

GENERAL

1. OUTER WALL 9" THICK
2. INNER WALL 4" THICK
3. PROVIDING RATIO OF MOTAR IN BRICK WORK MASONARY 1:4



ADDRESS

S-12, MARKANDEYA TEMPLE COMPLEX, JAGTIAL
505327
P.NO:- 9441666333, 9618093738
E.MAIL:- shashi@srinirmaanassocaites.com