


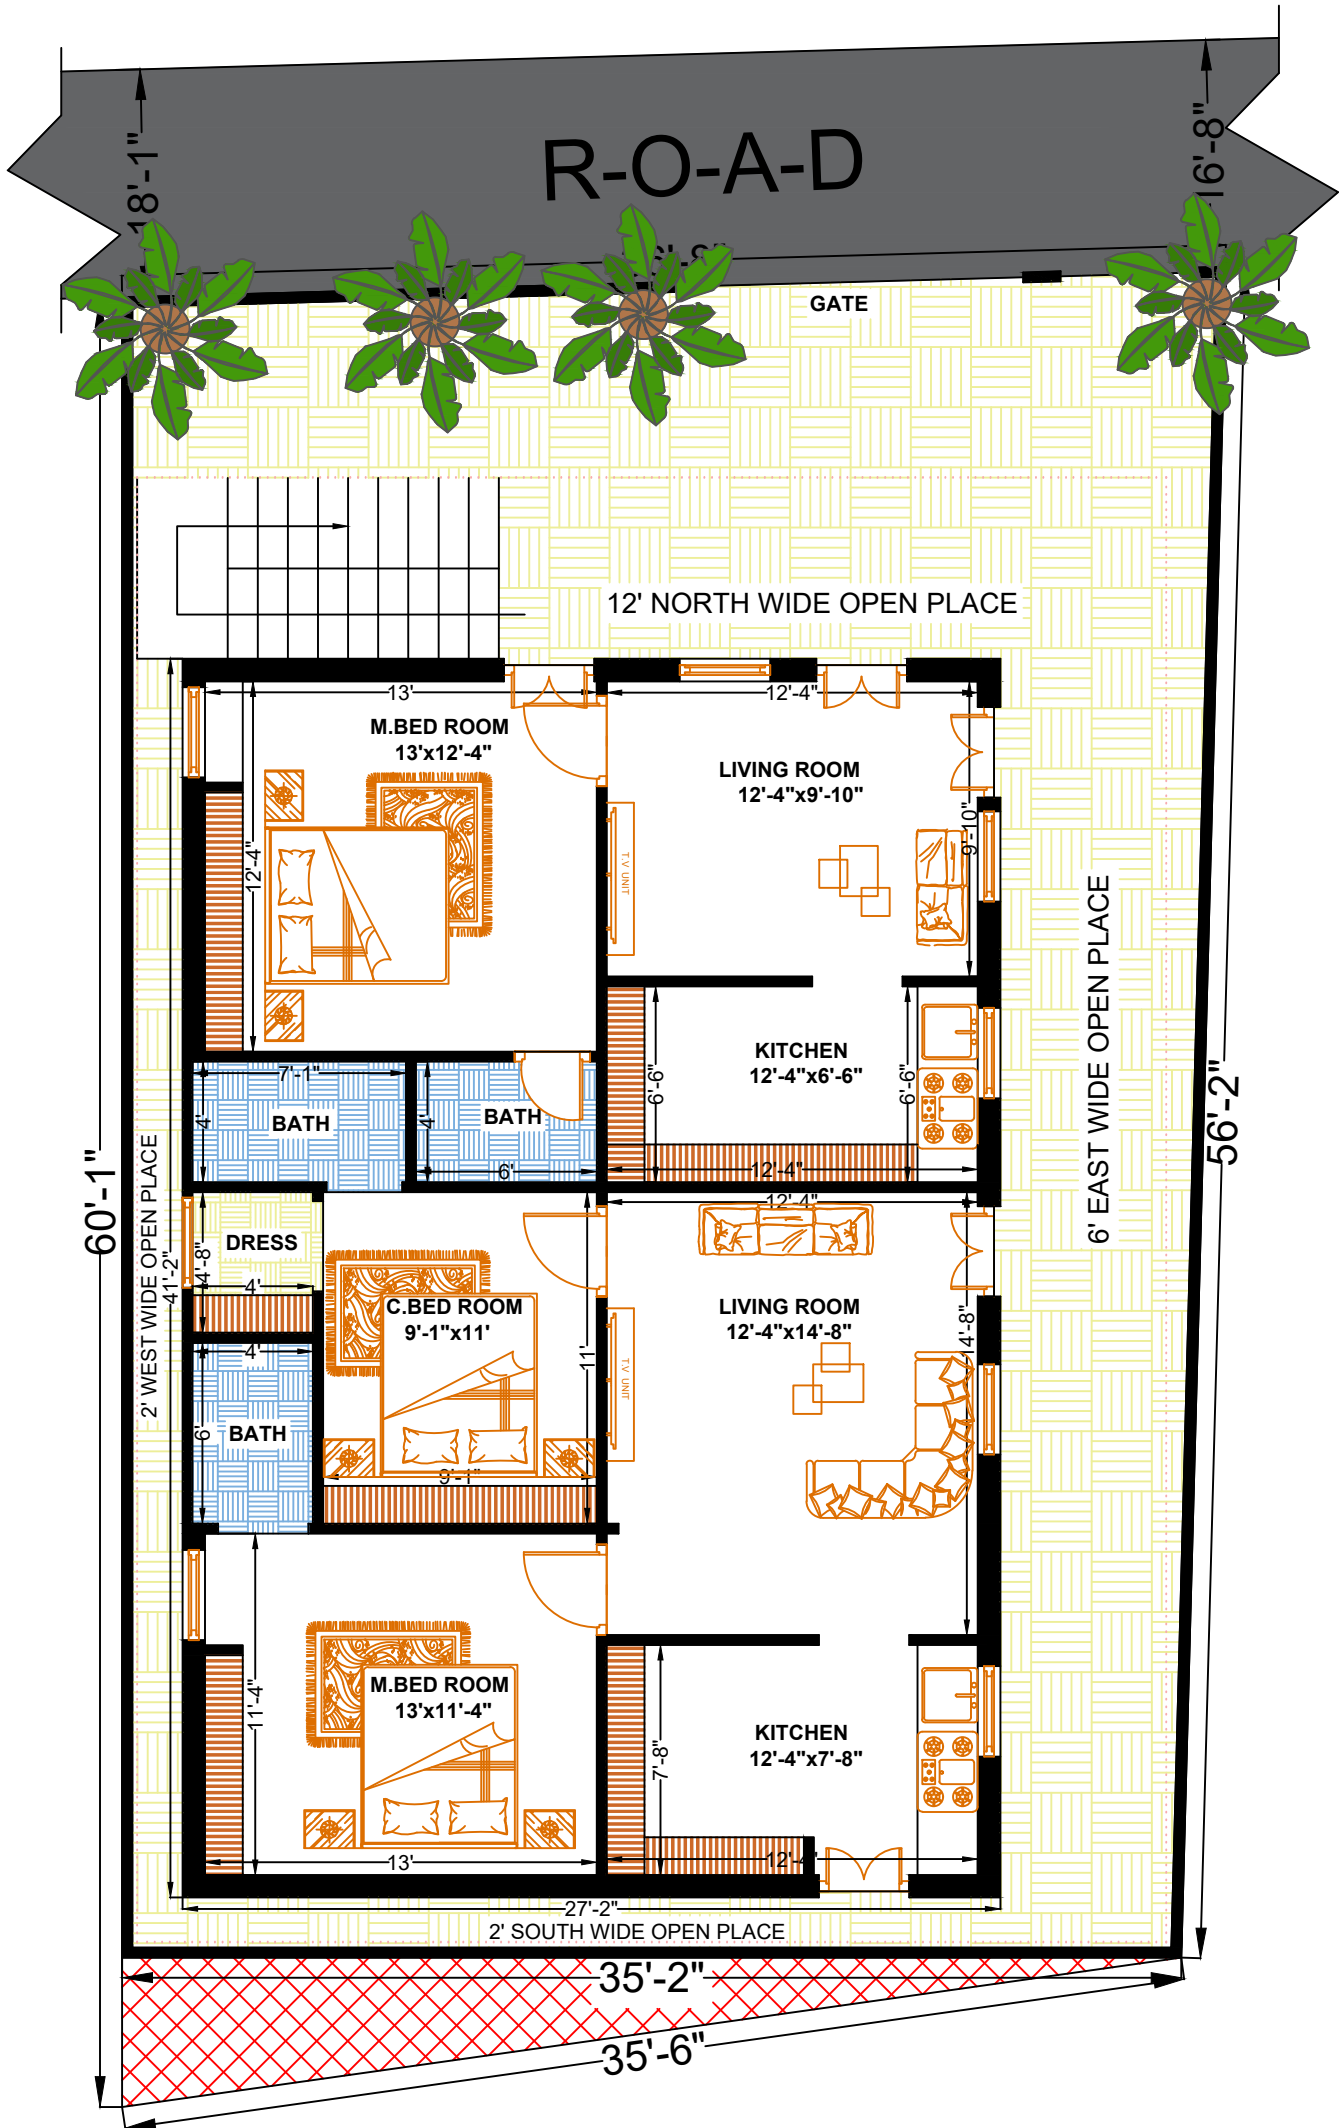

PRO-GROUND FLOOR PLAN

PROJECT TITLE:- GROUND FLOOR PLAN

DRAWING TITLE:- GROUND FLOOR WORKING DRAWING

SCALE	PLAN NO	DRAWING NO	RIVISION
1:1	4	JGTL/11/03/26	0

PLAN DEATILS

SITE AREA:- 231.60 SQ.YDS

SLAB AREA:- 1660.00 SQ.FTS

PLINTH AREA:- 1200.70 SQ.FTS

	WARDROBES
	9"x15" CLOUMN
	9"x18" CLOUMN

NOTES:

1. ALL DIMENSIONS ARE IN FEET AND INCHES UNLESS AND OTHERWISE SPECIFIED
2. DRG SHOULD TO BE SCALED & WRITTEN DIMENSION ARE TO BE FOLLOWED
3. DISCREPANCY IF ANY SHALL BE CLARIFIED FROM THE CONSULTANT BEFORE COMMENCEMENT OF WORK.
4. ALL DETAILS SPECIFICATION S SHALL BE AS PER IS CODE OF PRACTICE
5. FOR OTHER DETAILS REFER STRUCTURAL AND OTHER ARCH . DRGS
6. THIS DRAWINGS IS THE SOLE PROPERTY OF M/s THE DESIGN GROUP AND SHOULD NOT BE COPIED IN WHOLE/PART
7. PROVIDING SLAB HEIGHT 3Mtr

VS Groups
NIRMAAN CONSTRUCTIONS

ER. SHASHI KUMAR
LICENSED ENGINEER, B.E (CIVIL), PG.D (ARCHITECTURE)
9441666333


ER. VINAY KUMAR
LICENSED ENGINEER, B.TECH (CIVIL)
9618093738

SERVICES:- Vasthu Floor plans, Building permissions, Structural Designs, 3D, 2D Elevations, Bank Estimations & Valuations, Land survey's and Plotings.

Address :- S-12, Markandeya Temple Complex, Jagtial, 505327.



CLIENT:- M. SATISH ANNA, KRISHNA NAGAR SITE

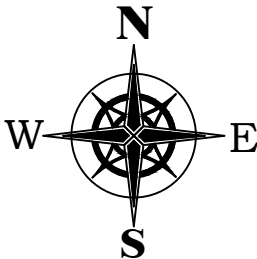

GENERAL

1. OUTER WALL 9" THICK
2. INNER WALL 4" THICK
3. PROVIDING RATIO OF MOTAR IN BRICK WORK MASONARY 1:4