

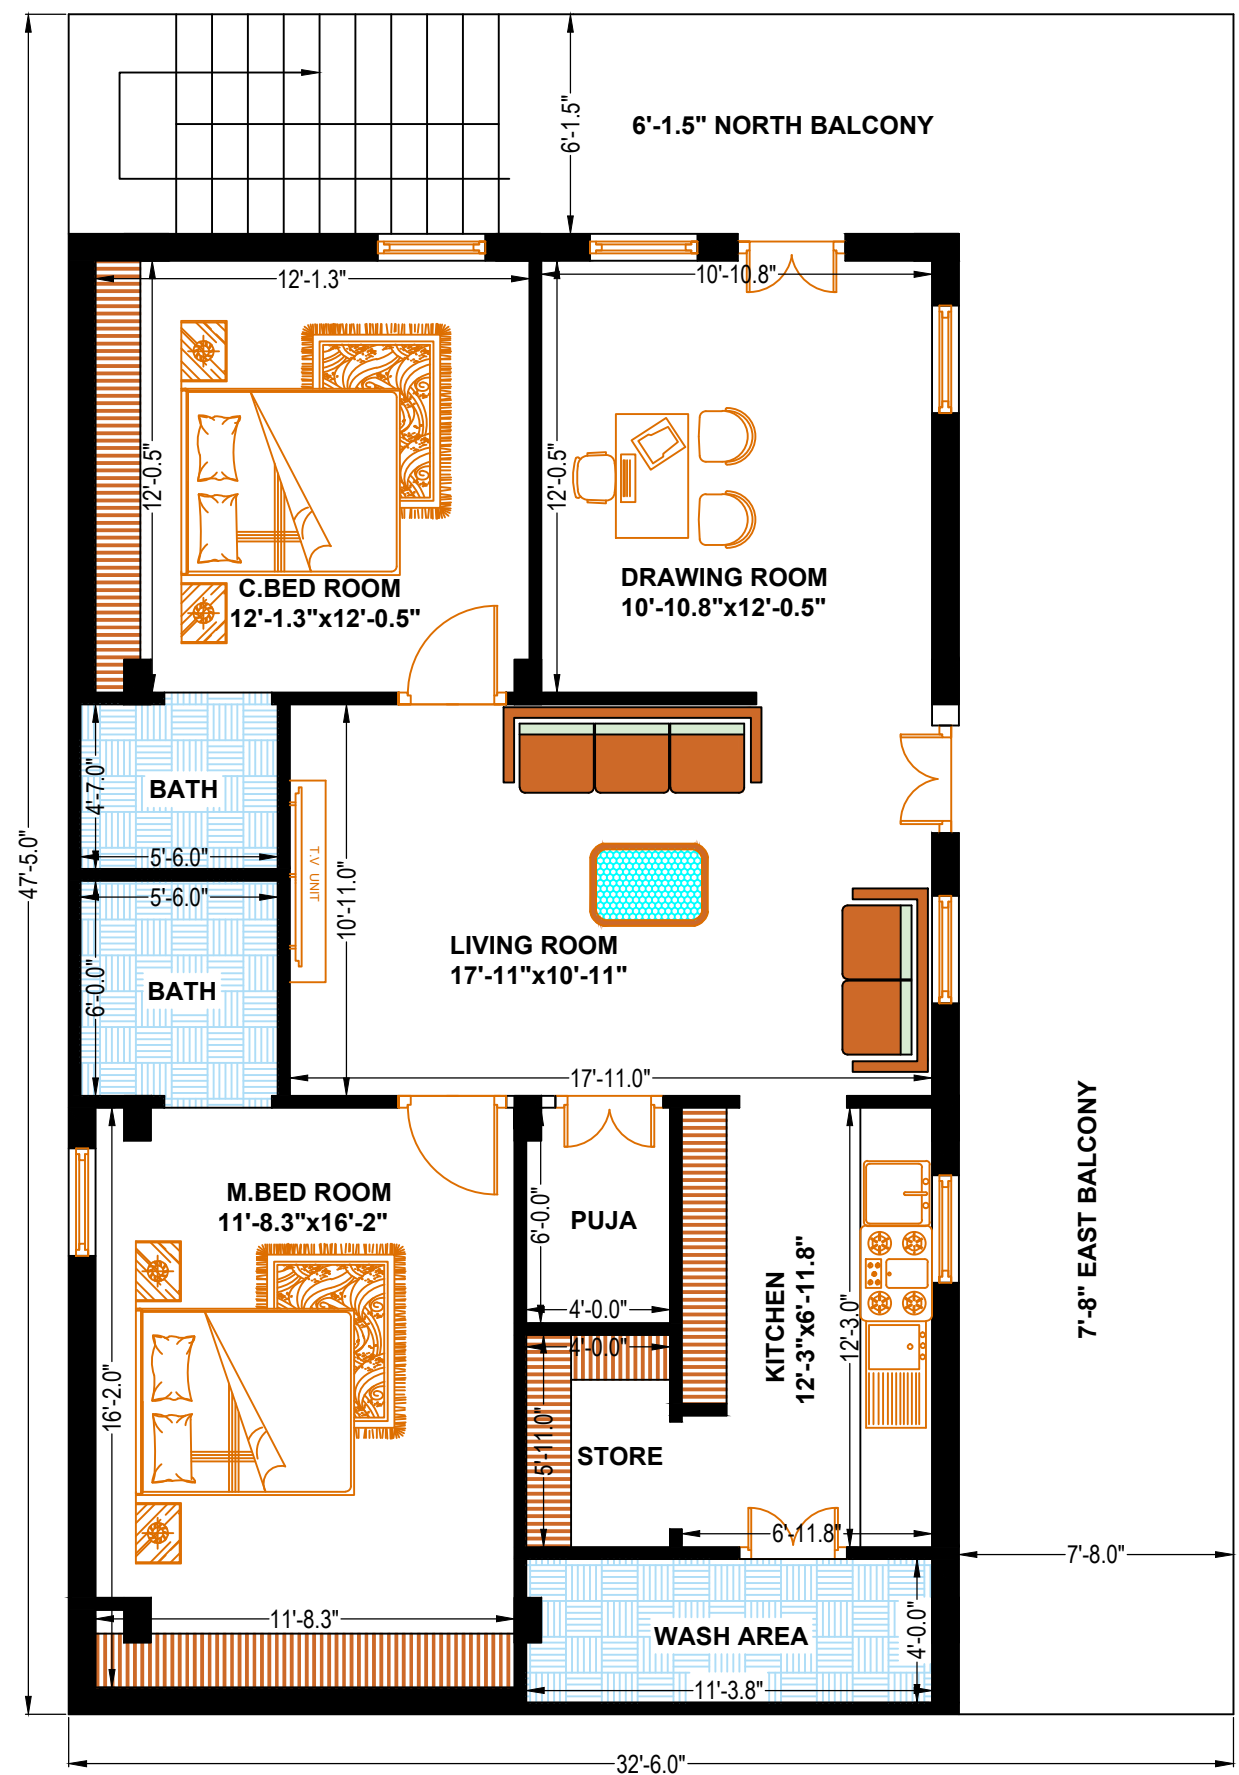


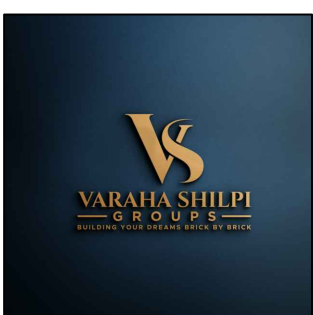

PRO- FIRST FLOOR PLAN

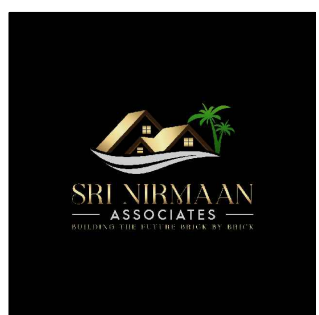


ADDRESS

SRI NIRMAAN CONSTRUCTIONS  
S-12, MARKANDEYA TEMPLE COMPLEX, JAGTIAL  
505327

P.NO:- 9441666333, 9618093738  
E.MAIL:- shashi@srinirmaanassocaites.com

|   |         |               |          |
|---|---------|---------------|----------|
| PROJECT TITLE:- FIRST FLOOR PLAN   |         |               |          |
| DRAWING TITLE:- FIRST FLOOR WORKING DRAWING   |         |               |          |
| SCALE   | PLAN NO | DRAWING NO    | RIVISION |
| 1:1   | 1       | JGTL/05/05/26 | 0        |
| PLAN DEATILS   |         |               |          |
| SITE AREA:-   |         |               |          |
| SLAB AREA:-   |         |               |          |
| PLINTH AREA:-   |         |               |          |
| <div><div></div>WARDROBES</div> <div><div></div>9"x15" CLOUMN</div> <div><div></div>9"x18" CLOUMN</div>   |         |               |          |
| NOTES:   |         |               |          |
| <div>1. ALL DIMENSIONS ARE IN FEETS AND INCHES UNLESS AND OTHERWISE SPECIFIED</div> <div>2. DRG SHOULD TO BE SCALED &amp; WRITTEN DIMENSION ARE TO BE FOLLOWED</div> <div>3. DISCREPANCY IF ANY SHALL BE CLARIFIED FROM THE CONSULTANT BEFORE COMMENCEMENT OF WORK.</div> <div>4. ALL DETAILS SPECIFICATION S SHALL BE AS PER IS CODE OF PRACTICE</div> <div>5. FOR OTHER DETAILS REFER STRUCTURAL AND OTHER ARCH . DRGS</div> <div>6. THIS DRAWINGS IS THE SOLE PROPERTY OF M/s THE DESIGN GROUP AND SHOULD NOT BE COPIED IN WHOLE/PART</div> <div>7. PROVIDING SLAB HEIGHT 3Mtr</div> |         |               |          |
| DRAWN BY:-   |         |               |          |
| <div>KOKKULA SHASHI (ARCHITECT)</div> <div>VINAY KUMAR (ARCHITECT)</div>   |         |               |          |
| CLIENT:- PAVAN ANNA   |         |               |          |
| <div><div>N</div><div>W</div><div>E</div><div>S</div></div>   |         |               |          |
| GENERAL   |         |               |          |
| <div>1. OUTER WALL 9" THICK</div> <div>2. INNER WALL 4" THICK</div> <div>3. PROVIDING RATIO OF MOTAR IN BRICK WORK MASONARY 1:4</div>   |         |               |          |

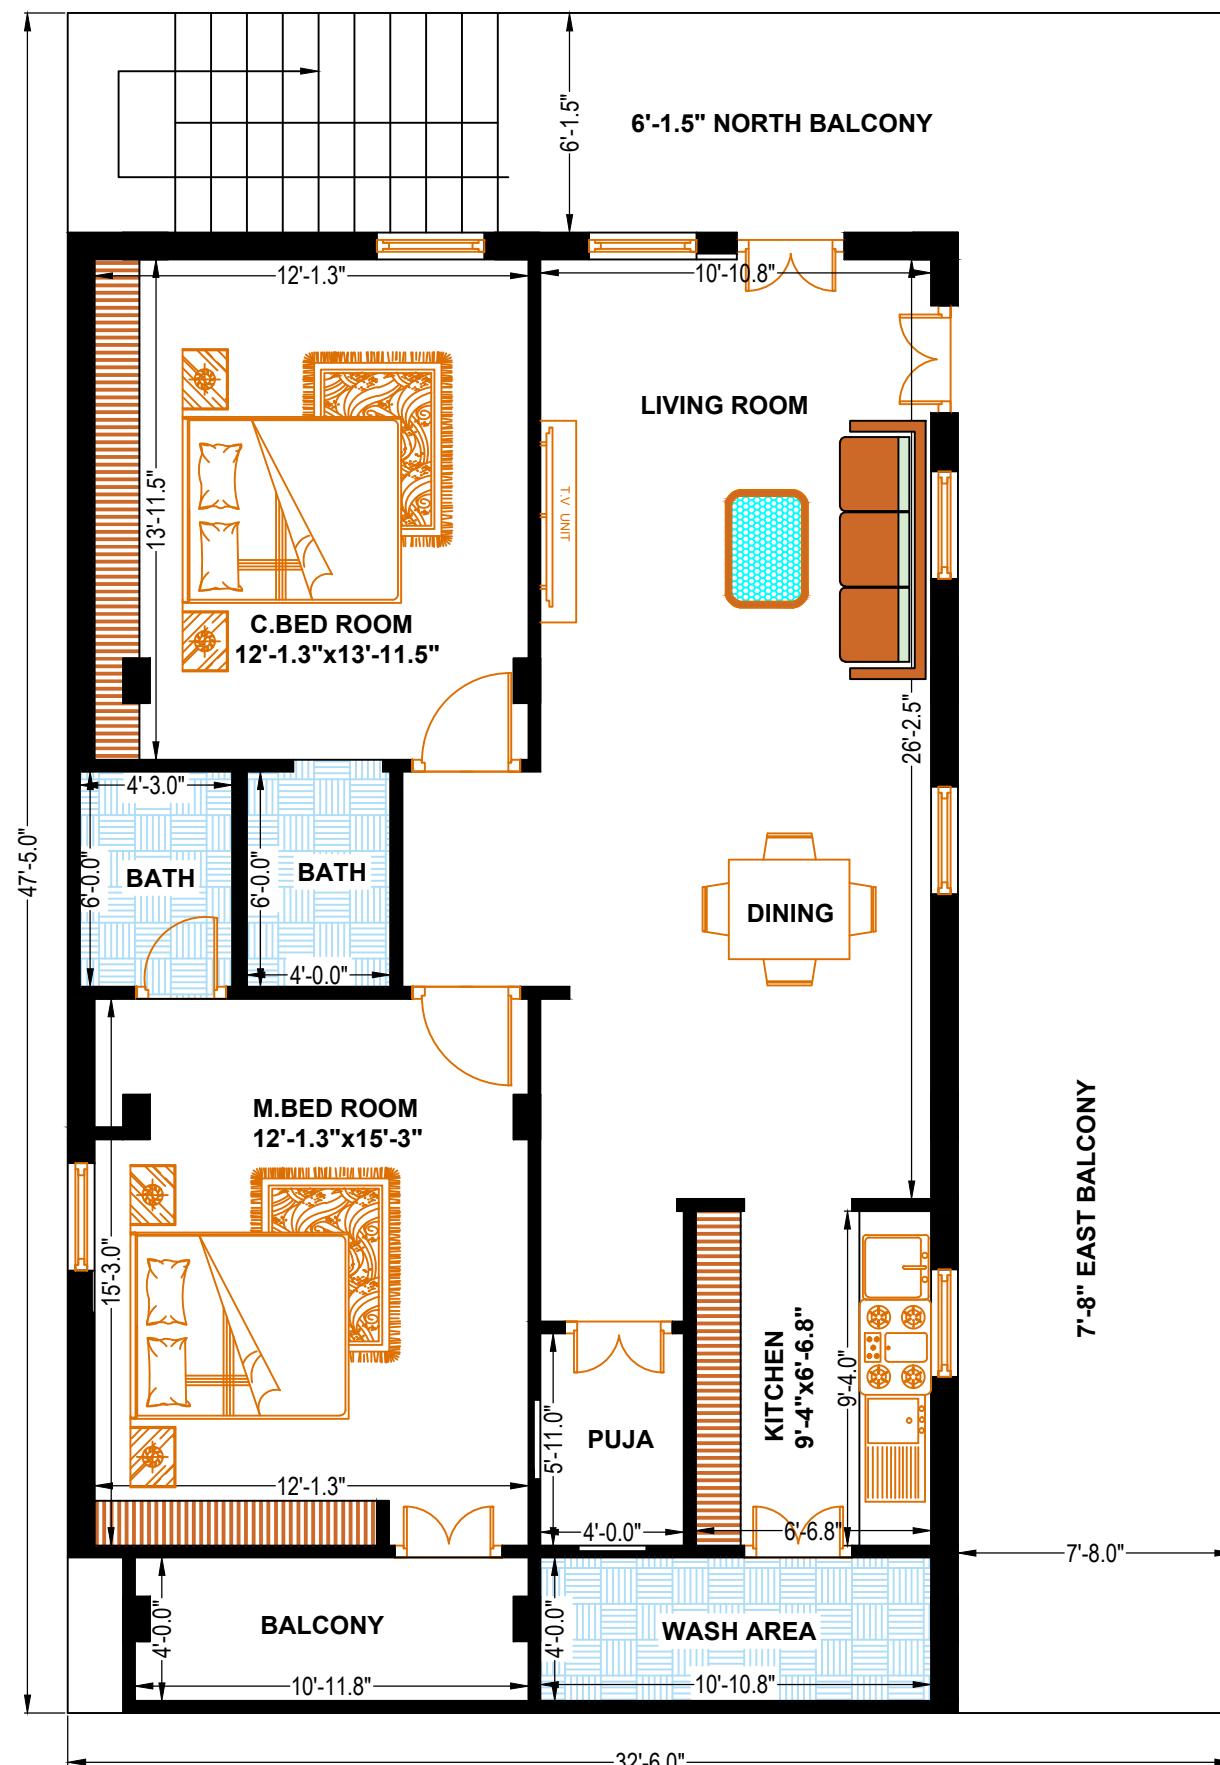

PRO- FIRST FLOOR PLAN



ADDRESS

SRI NIRMAAN CONSTRUCTIONS  
S-12, MARKANDEYA TEMPLE COMPLEX, JAGTIAL  
505327

P.NO:- 9441666333, 9618093738  
E.MAIL:- shashi@srinirmaanassocaites.com

PROJECT TITLE:- FIRST FLOOR PLAN

DRAWING TITLE:- FIRST FLOOR WORKING DRAWING

| SCALE | PLAN NO | DRAWING NO    | RIVISION |
|-------|---------|---------------|----------|
| 1:1   | 1       | JGTL/05/05/26 | 0        |

PLAN DEATILS

SITE AREA:-

SLAB AREA:-

PLINTH AREA:-

|  |               |
|--|---------------|
|  | WARDROBES     |
|  | 9"x15" CLOUMN |
|  | 9"x18" CLOUMN |


NOTES:

1. ALL DIMENSIONS ARE IN FEETS AND INCHES UNLESS AND OTHERWISE SPECIFIED
2. DRG SHOULD TO BE SCALED & WRITTEN DIMENSION ARE TO BE FOLLOWED
3. DISCREPANCY IF ANY SHALL BE CLARIFIED FROM THE CONSULTANT BEFORE COMMENCEMENT OF WORK.
4. ALL DETAILS SPECIFICATION S SHALL BE AS PER IS CODE OF PRACTICE
5. FOR OTHER DETAILS REFER STRUCTURAL AND OTHER ARCH . DRGS
6. THIS DRAWINGS IS THE SOLE PROPERTY OF M/s THE DESIGN GROUP AND SHOULD NOT BE COPIED IN WHOLE/PART
7. PROVIDING SLAB HEIGHT 3Mtr

DRAWN BY:-

KOKKULA SHASHI (ARCHITECT)  
VINAY KUMAR (ARCHITECT)

CLIENT:- PAVAN ANNA

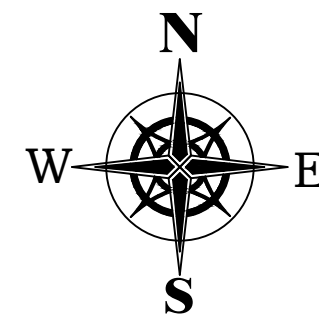

GENERAL

1. OUTER WALL 9" THICK
2. INNER WALL 4" THICK
3. PROVIDING RATIO OF MOTAR IN BRICK WORK MASONARY 1:4