


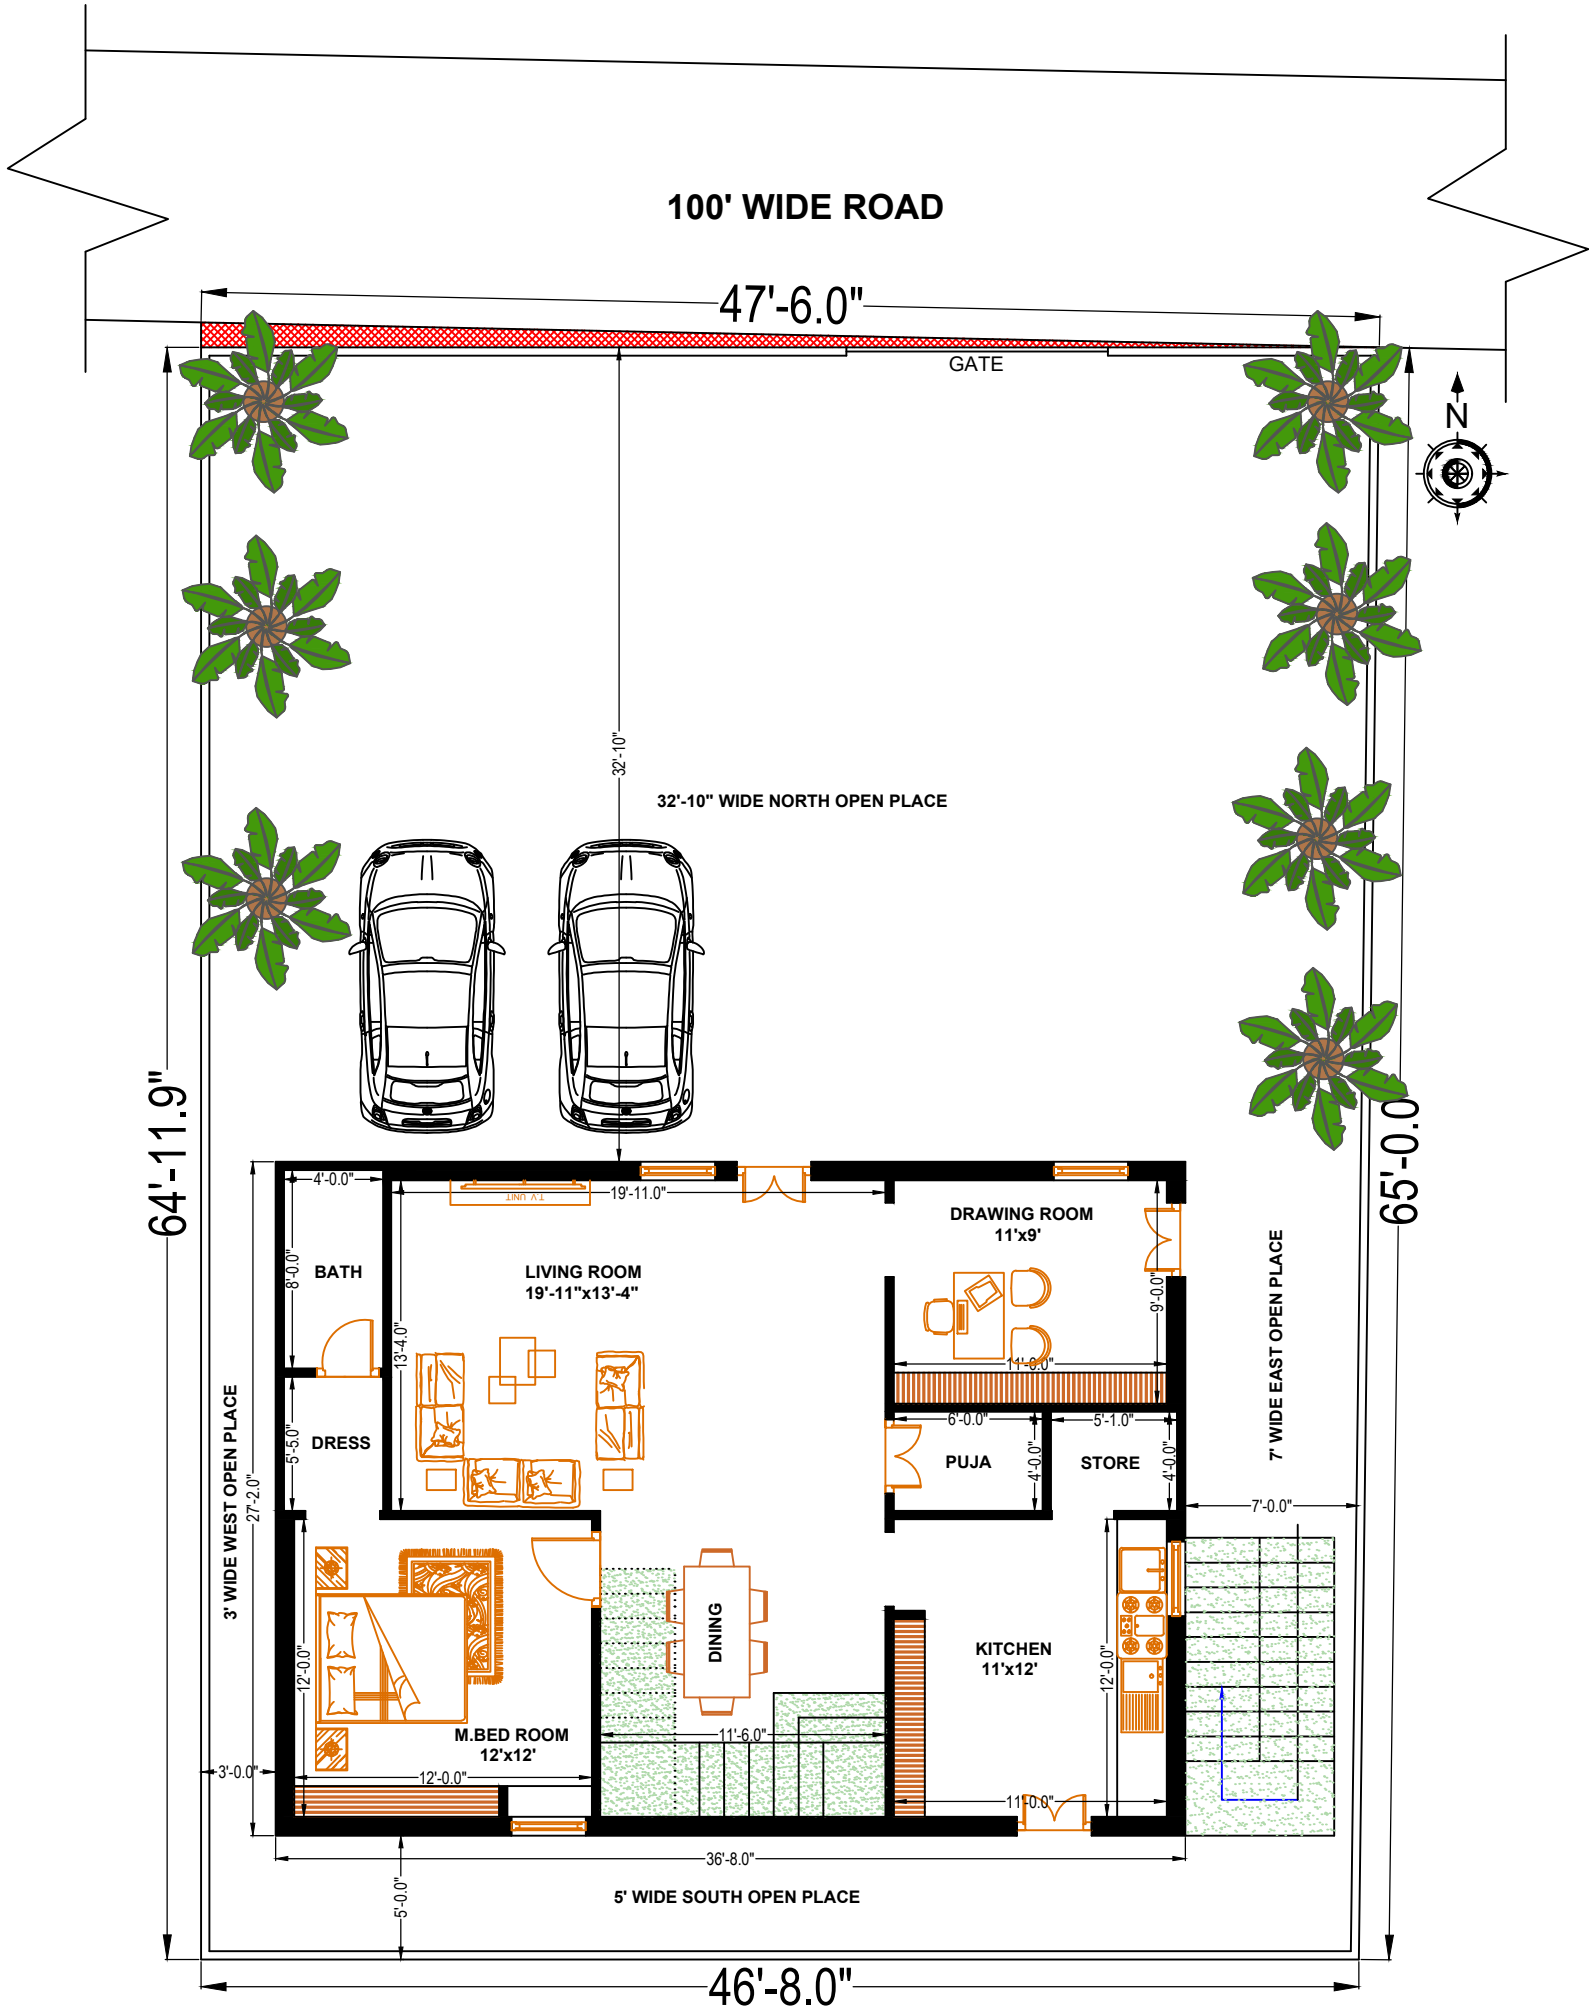

PRO-GROUND FLOOR PLAN

PROJECT TITLE:- GROUND FLOOR PLAN

DRAWING TITLE:- GROUND FLOOR WORKING DRAWING

SCALE	PLAN NO	DRAWING NO	REVISION
1:1	3	JGTL/11/12/25	0

PLAN DEATILS

SITE AREA:- 342.63 SQ.YDS

SLAB AREA:- 1300.00 SQ.FTS

PLINTH AREA:- 994.00 SQ.FTS

	WARDROBES
	9"x15" CLOUMN
	9"x18" CLOUMN


NOTES:

1. ALL DIMENSIONS ARE IN FEET AND INCHES UNLESS AND OTHERWISE SPECIFIED
2. DRG SHOULD TO BE SCALED & WRITTEN DIMENSION ARE TO BE FOLLOWED
3. DISCREPANCY IF ANY SHALL BE CLARIFIED FROM THE CONSULTANT BEFORE COMMENCEMENT OF WORK.
4. ALL DETAILS SPECIFICATION S SHALL BE AS PER IS CODE OF PRACTICE
5. FOR OTHER DETAILS REFER STRUCTURAL AND OTHER ARCH. DRGS
6. THIS DRAWINGS IS THE SOLE PROPERTY OF M/s THE DESIGN GROUP AND SHOULD NOT BE COPIED IN WHOLE/PART
7. PROVIDING SLAB HEIGHT 3Mtr

DRAWN BY:- KOKKULA SHASHI (ARCHITECT)
VINAY KUMAR (ARCHITECT)




CLIENT:- PRASANTH REDDY

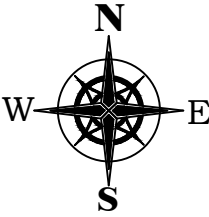

GENERAL

1. OUTER WALL 9" THICK
2. INNER WALL 4" THICK
3. PROVIDING RATIO OF MOTAR IN BRICK WORK MASONARY 1:4

PRO-FIRST FLOOR PLAN

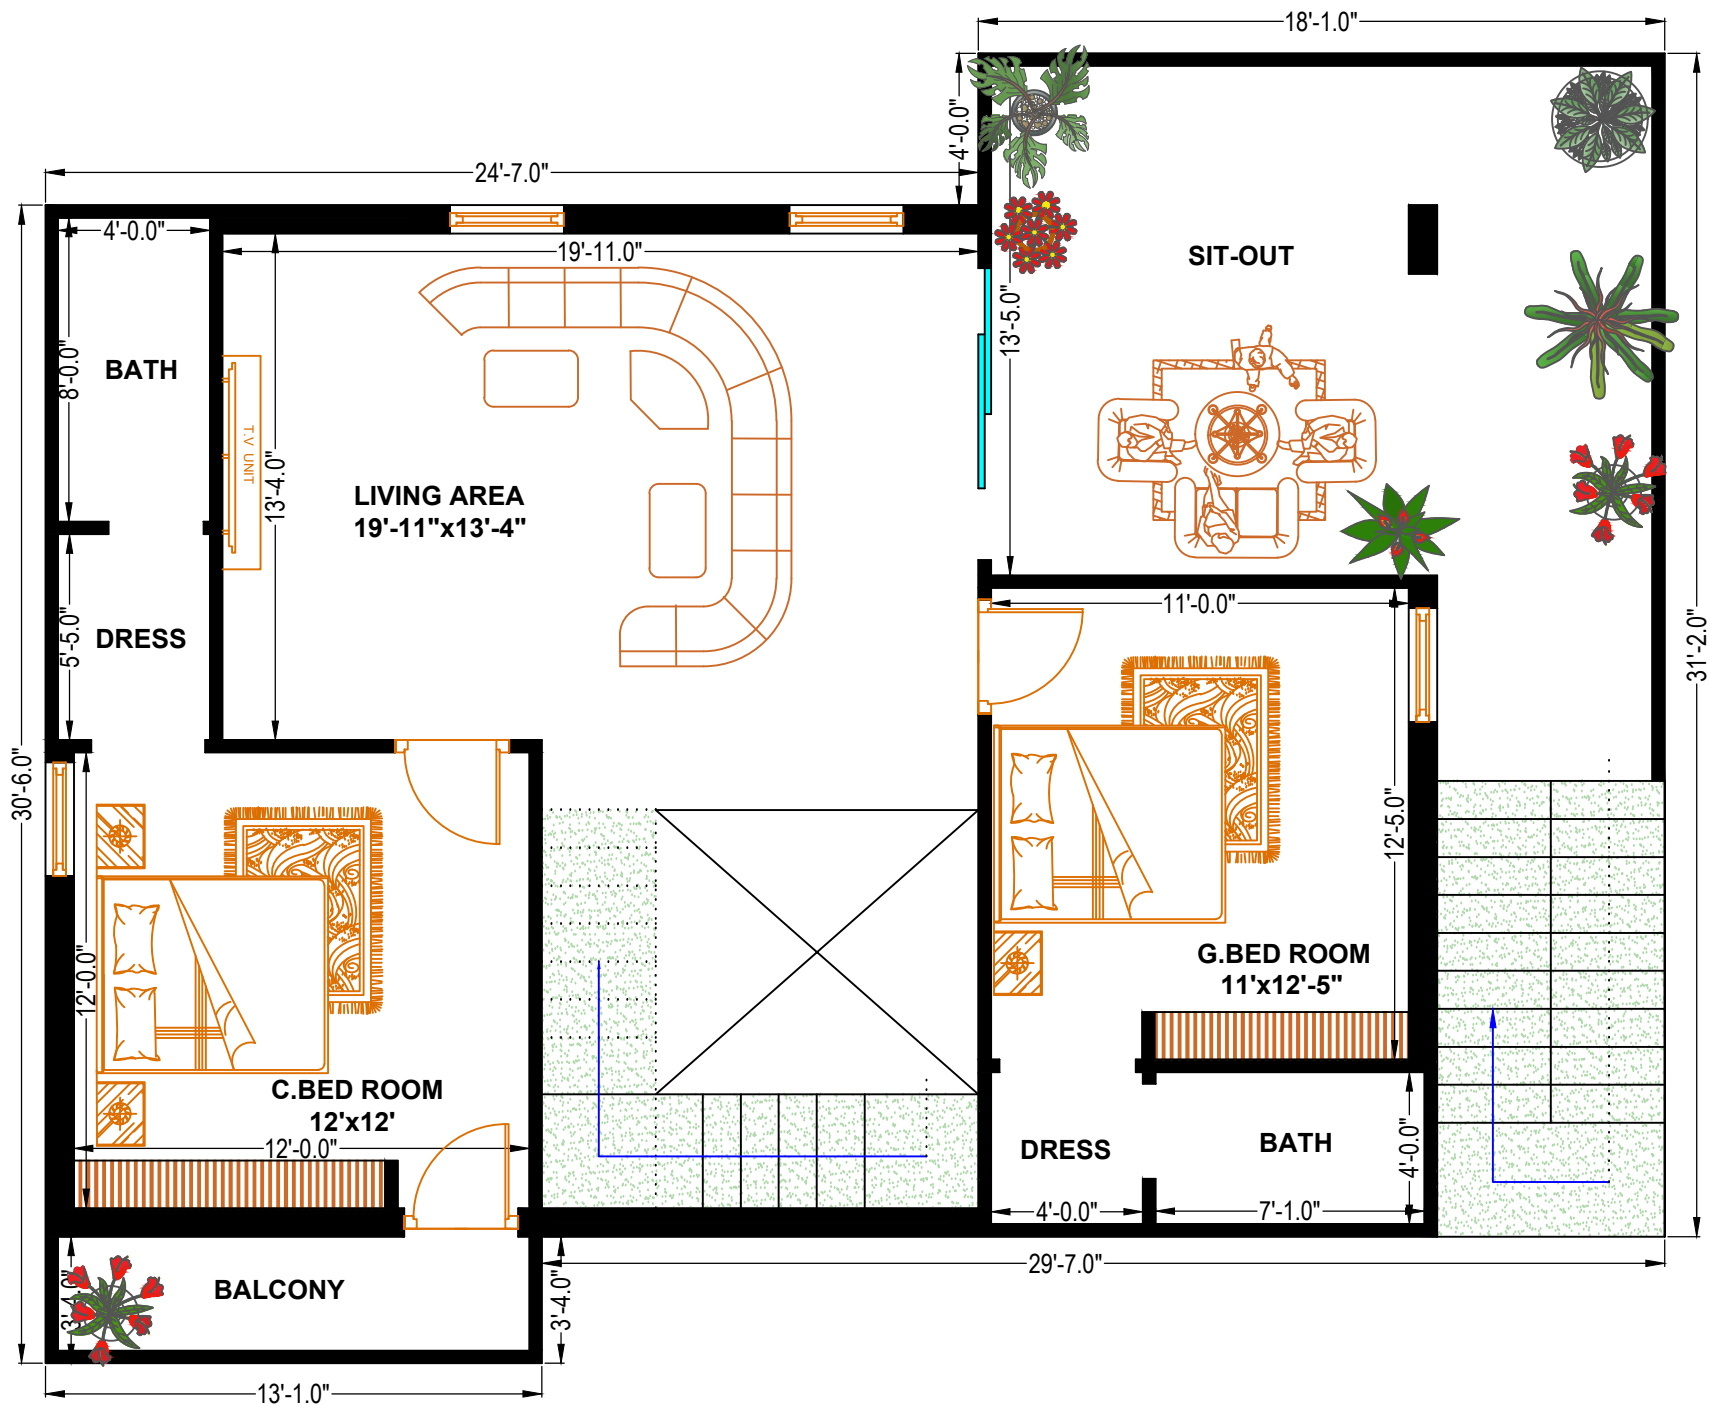

PROJECT TITLE:- FIRST FLOOR PLAN

DRAWING TITLE:- FIRST FLOOR WORKING DRAWING

SCALE	PLAN NO	DRAWING NO	RIVISION
1:1	3	JGTL/11/12/25	0

PLAN DEATILS

SITE AREA:- 342.63 SQ.YDS

SLAB AREA:- 1300.00 SQ.FTS

PLINTH AREA:- 994.00 SQ.FTS


	WARDROBES
	9"x15" CLOUMN
	9"x18" CLOUMN

NOTES:

1. ALL DIMENSIONS ARE IN FEETS AND INCHES UNLESS AND OTHERWISE SPECIFIED
2. DRG SHOULD TO BE SCALED & WRITTEN DIMENSION ARE TO BE FOLLOWED
3. DISCREPANCY IF ANY SHALL BE CLARIFIED FROM THE CONSULTANT BEFORE COMMENCEMENT OF WORK.
4. ALL DETAILS SPECIFICATION S SHALL BE AS PER IS CODE OF PRACTICE
5. FOR OTHER DETAILS REFER STRUCTURAL AND OTHER ARCH . DRGS
6. THIS DRAWINGS IS THE SOLE PROPERTY OF M/s THE DESIGN GROUP AND SHOULD NOT BE COPIED IN WHOLE/PART
7. PROVIDING SLAB HEIGHT 3Mtr

DRAWN BY:- KOKKULA SHASHI (ARCHITECT)
VINAY KUMAR (ARCHITECT)

CLIENT:- PRASANTH REDDY

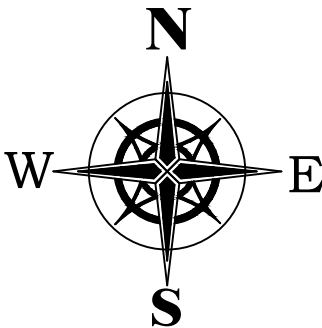

GENERAL

1. OUTER WALL 9" THICK
2. INNER WALL 4" THICK
3. PROVIDING RATIO OF MOTAR IN BRICK WORK MASONARY 1:4



ADDRESS

S-12, MARKANDEYA TEMPLE COMPLEX, JAGTIAL
505327
P.NO:- 9441666333, 9618093738
E.MAIL:- shashi@srinirmaanassocaites.com