



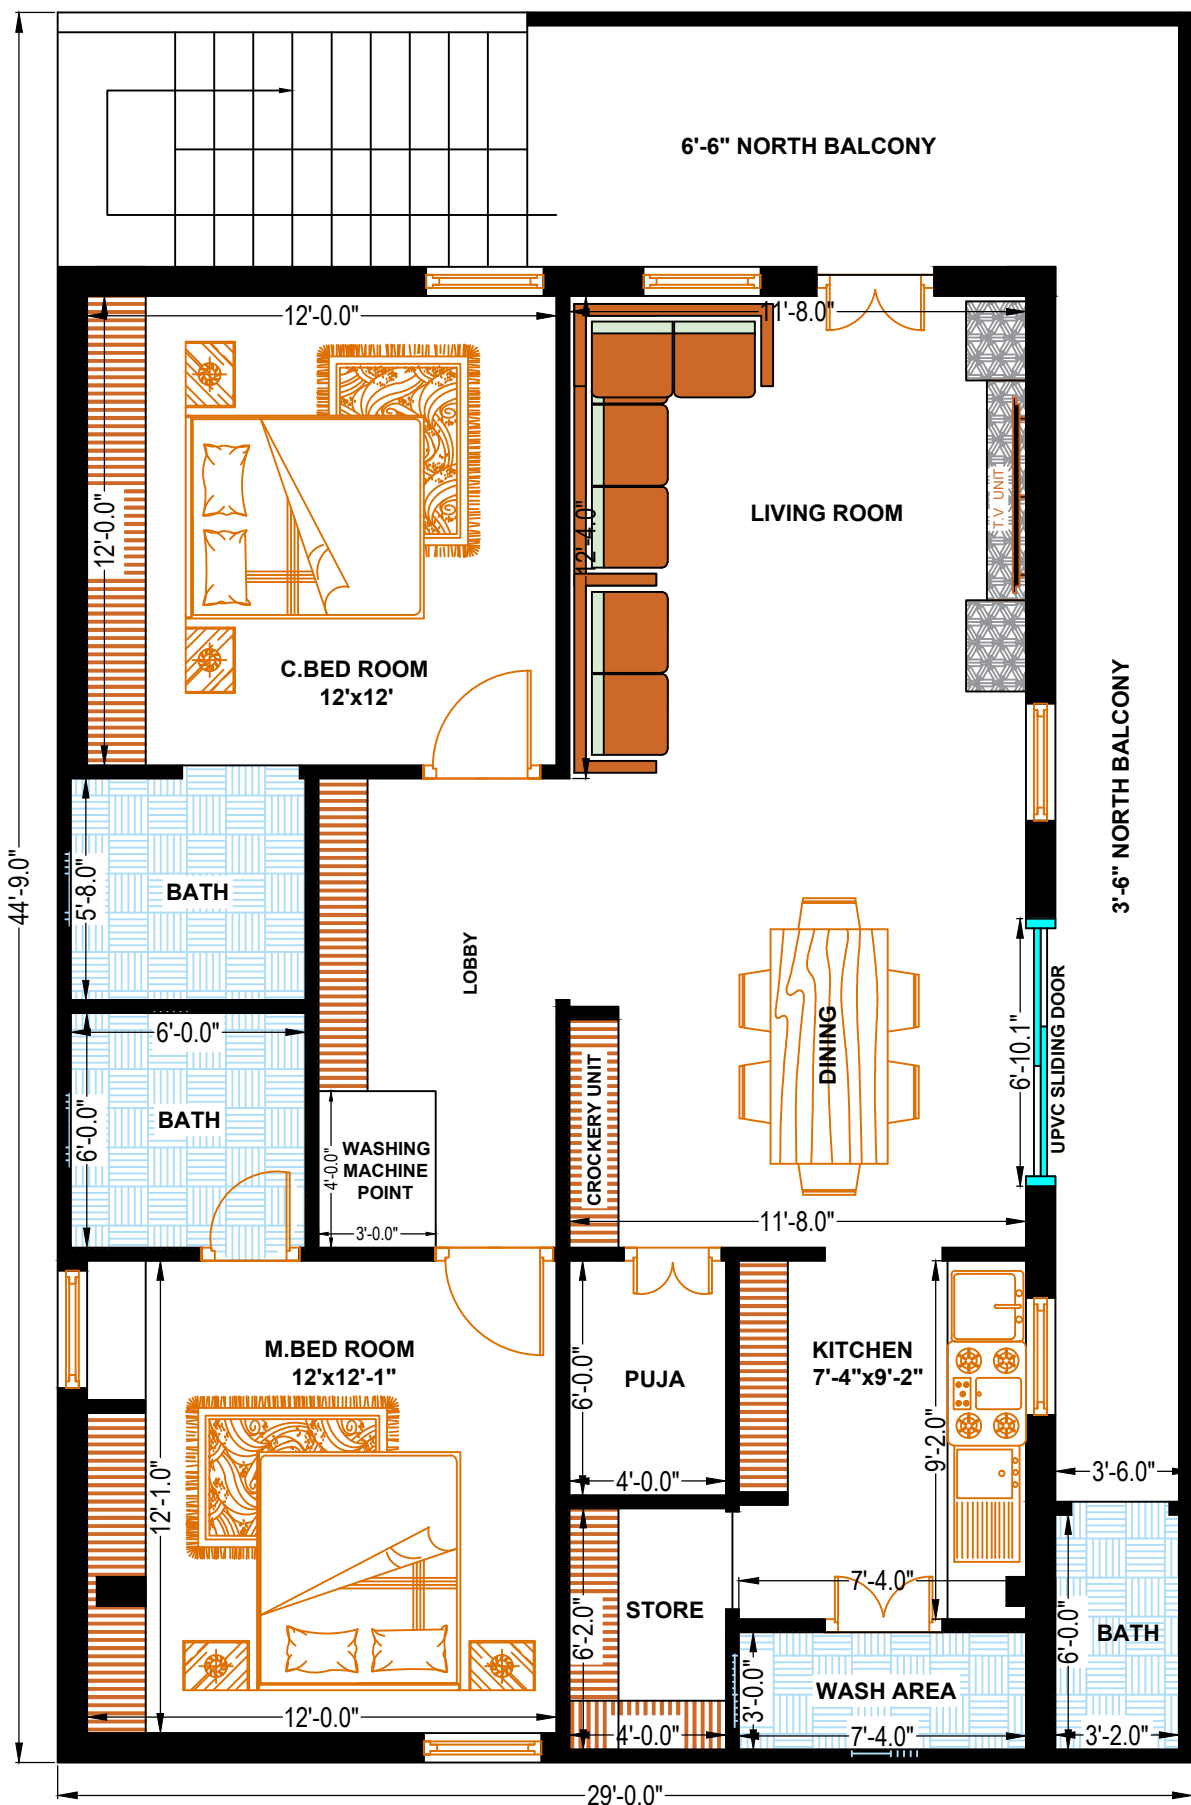

PRO- FIRST FLOOR PLAN

PROJECT TITLE:- FIRST FLOOR PLAN			
DRAWING TITLE:- FIRST FLOOR WORKING DRAWING			
SCALE	PLAN NO	DRAWING NO	RIVISION
1:1	1	JGTL/13/05/26	0
PLAN DEATILS			
SITE AREA:- 159 SQ.YDS			
SLAB AREA:- 1298 SFT			
PLINTH AREA:-			
WARDROBES 9"x15" CLOUMN 9"x18" CLOUMN			
NOTES:			
1. ALL DIMENSIONS ARE IN FEETS AND INCHES UNLESS AND OTHERWISE SPECIFIED 2. DRG SHOULD TO BE SCALED & WRITTEN DIMENSION ARE TO BE FOLLOWED 3. DISCREPANCY IF ANY SHALL BE CLARIFIED FROM THE CONSULTANT BEFORE COMMENCEMENT OF WORK. 4. ALL DETAILS SPECIFICATION S SHALL BE AS PER IS CODE OF PRACTICE 5. FOR OTHER DETAILS REFER STRUCTURAL AND OTHER ARCH . DRGS 6. THIS DRAWINGS IS THE SOLE PROPERTY OF M/s THE DESIGN GROUP AND SHOULD NOT BE COPIED IN WHOLE/PART 7. PROVIDING SLAB HEIGHT 3Mtr			
DRAWN BY:- KOKKULA SHASHI (ARCHITECT) VINAY KUMAR (ARCHITECT)			
 			
CLIENT:- VISHWESWAR ANNA GARU			
			
GENERAL			
1. OUTER WALL 9" THICK 2. INNER WALL 4" THICK 3. PROVIDING RATIO OF MOTAR IN BRICK WORK MASONARY 1:4			

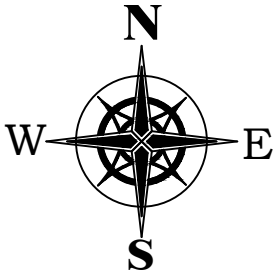

ADDRESS
SRI NIRMAAN CONSTRUCTIONS S-12, MARKANDEYA TEMPLE COMPLEX, JAGTIAL 505327 P.NO:- 9441666333, 9618093738 E.MAIL:- shashi@srinirmaanassocaites.com