




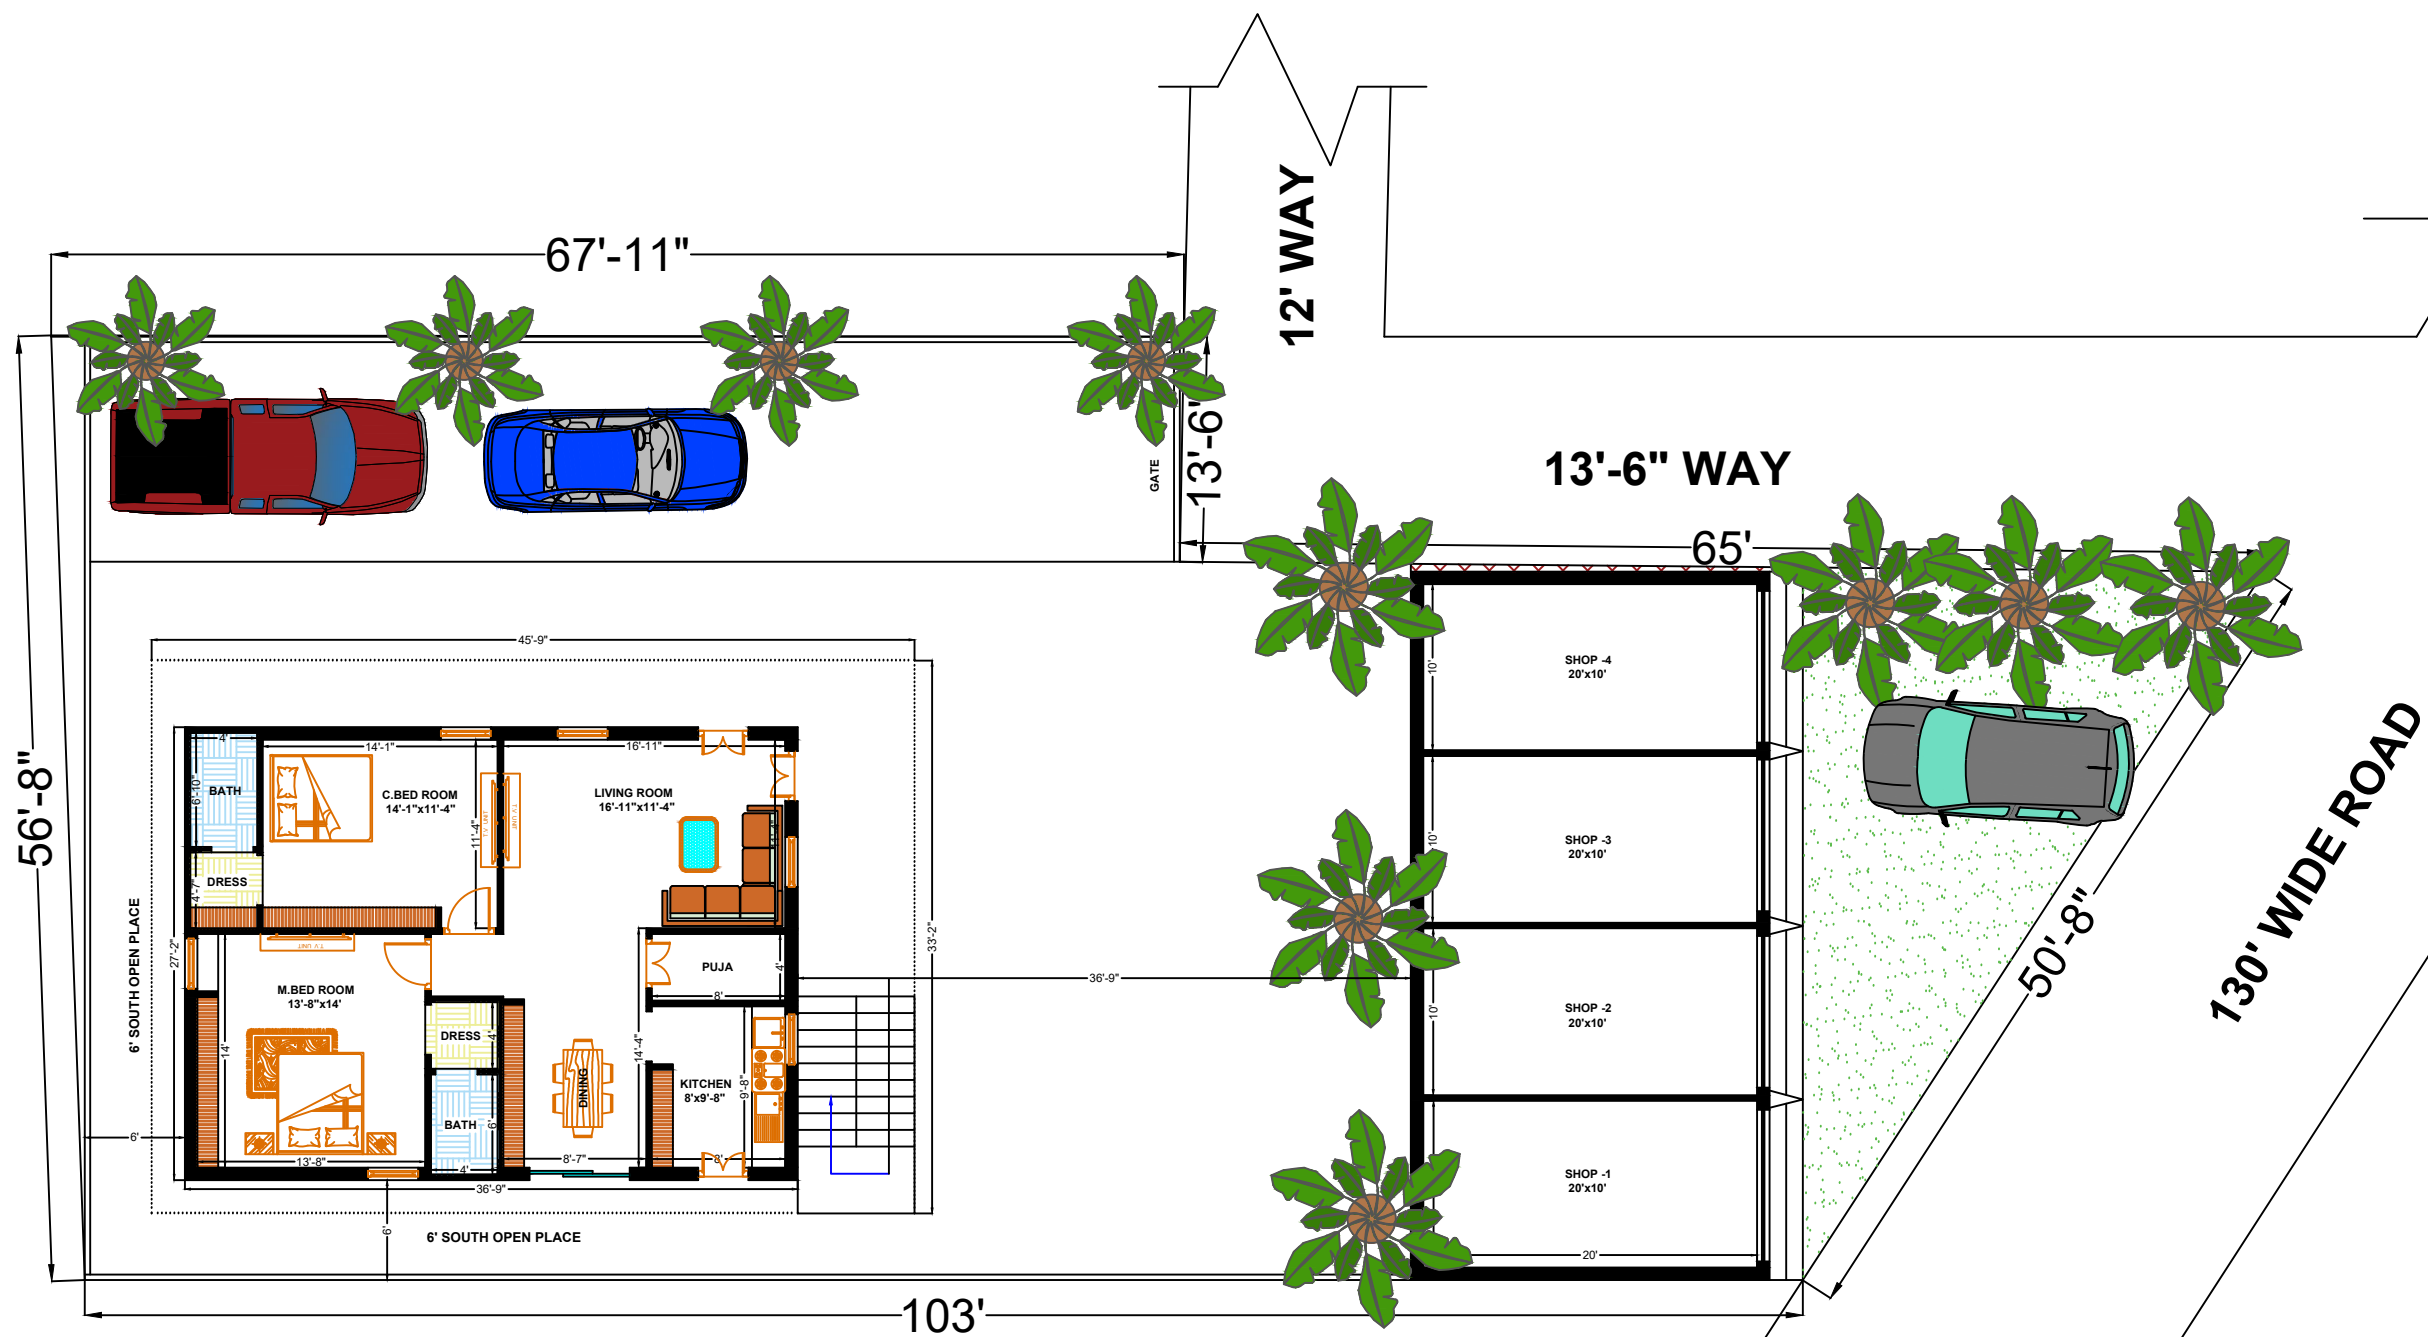


PRO-GROUND FLOOR PLAN -3

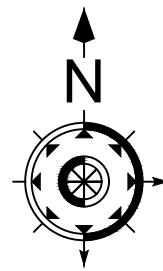


TOTAL AREA = 5 GUTAS & 57 SQ.YDS
PLINTH AREA = 998.13 SQ.FTS
SLAB AREA = 1518.07 SQ.FTS

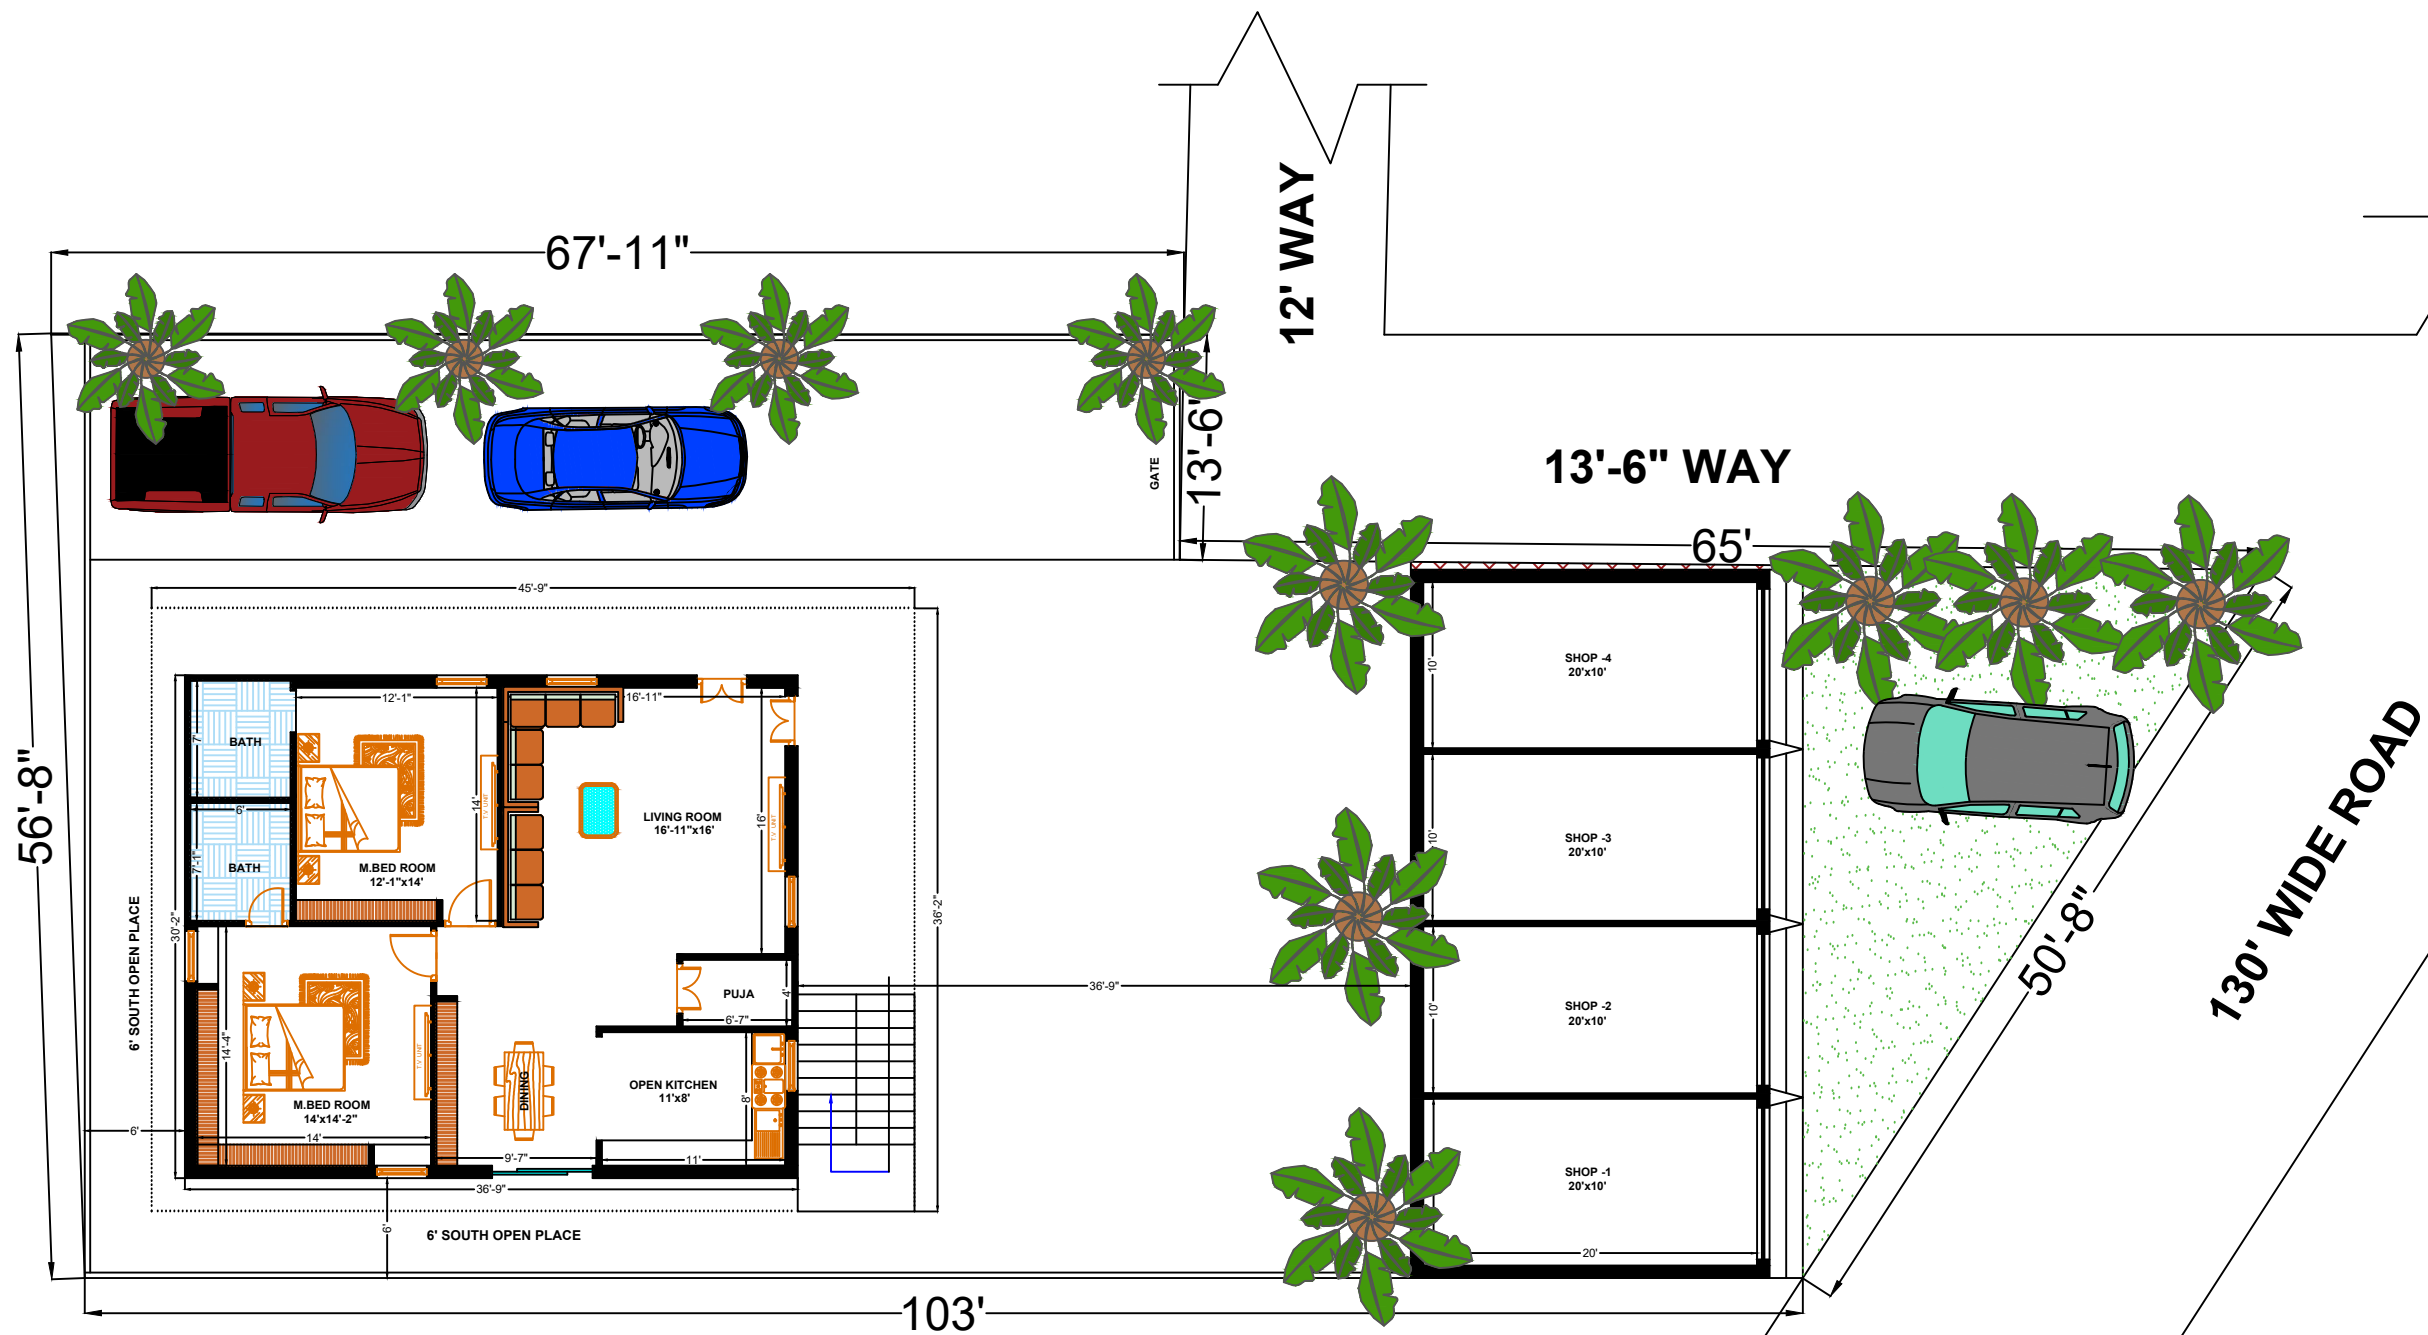


PRO-GROUND FLOOR PLAN -3

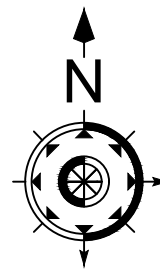




TOTAL AREA = 5 GUTAS & 57 SQ.YDS
PLINTH AREA = 1097.1 SQ.FTS
SLAB AREA = 1654.32 SQ.FTS

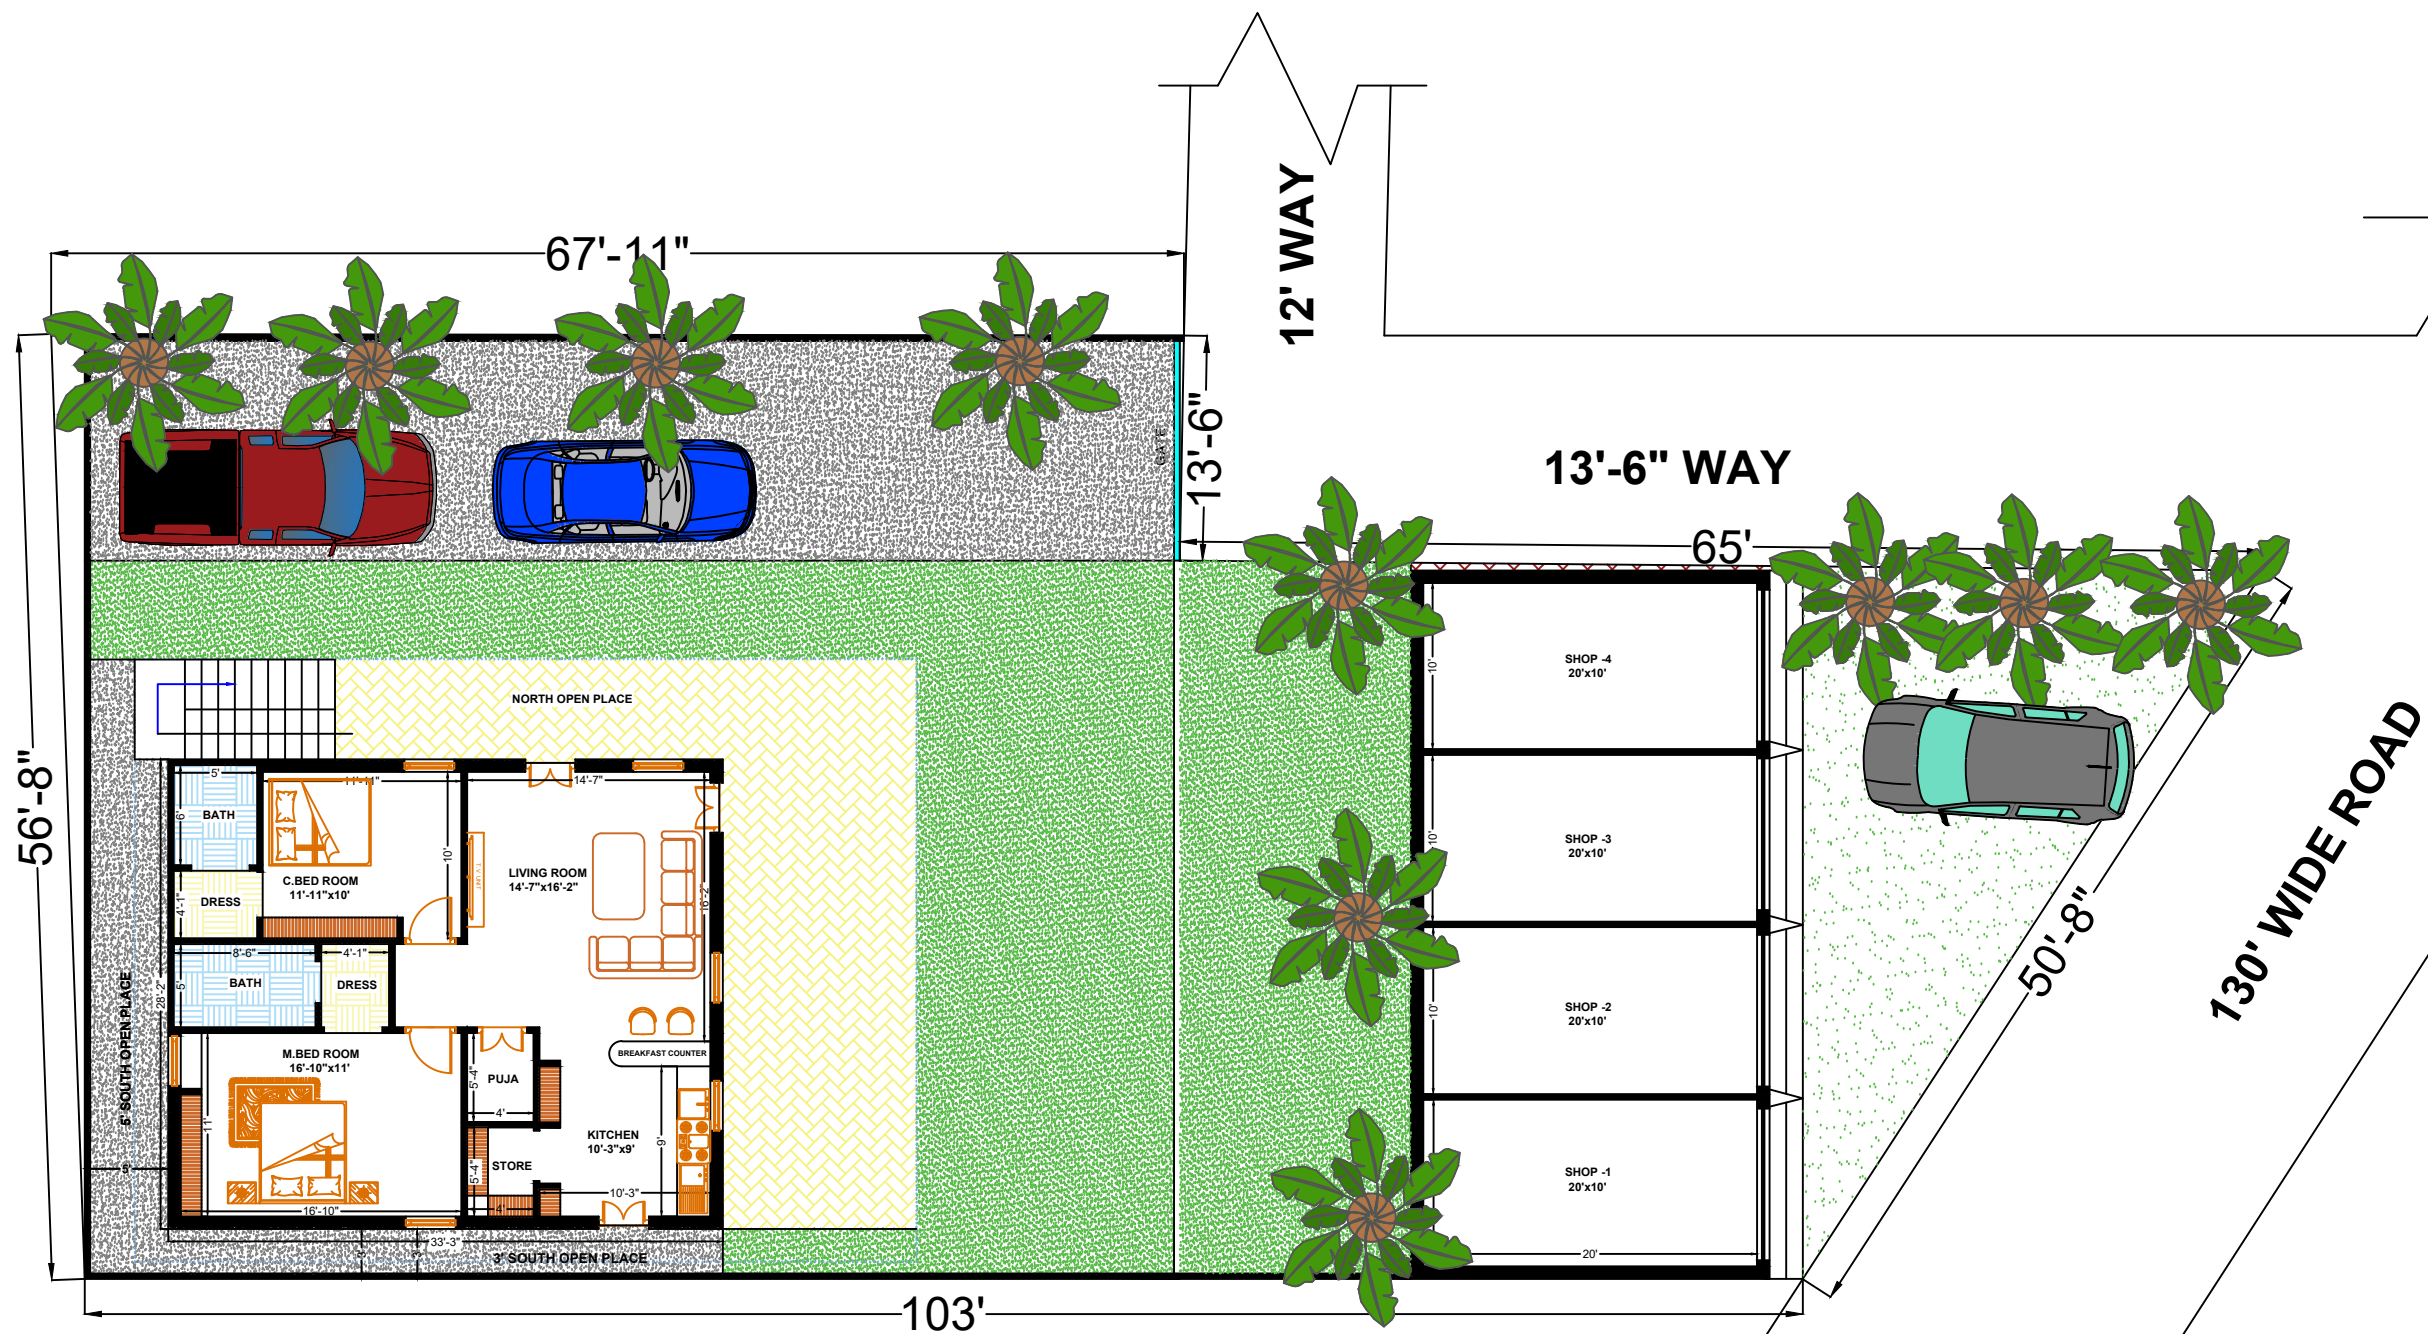

PRO-GROUND FLOOR PLAN -2

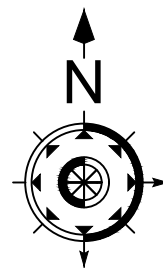

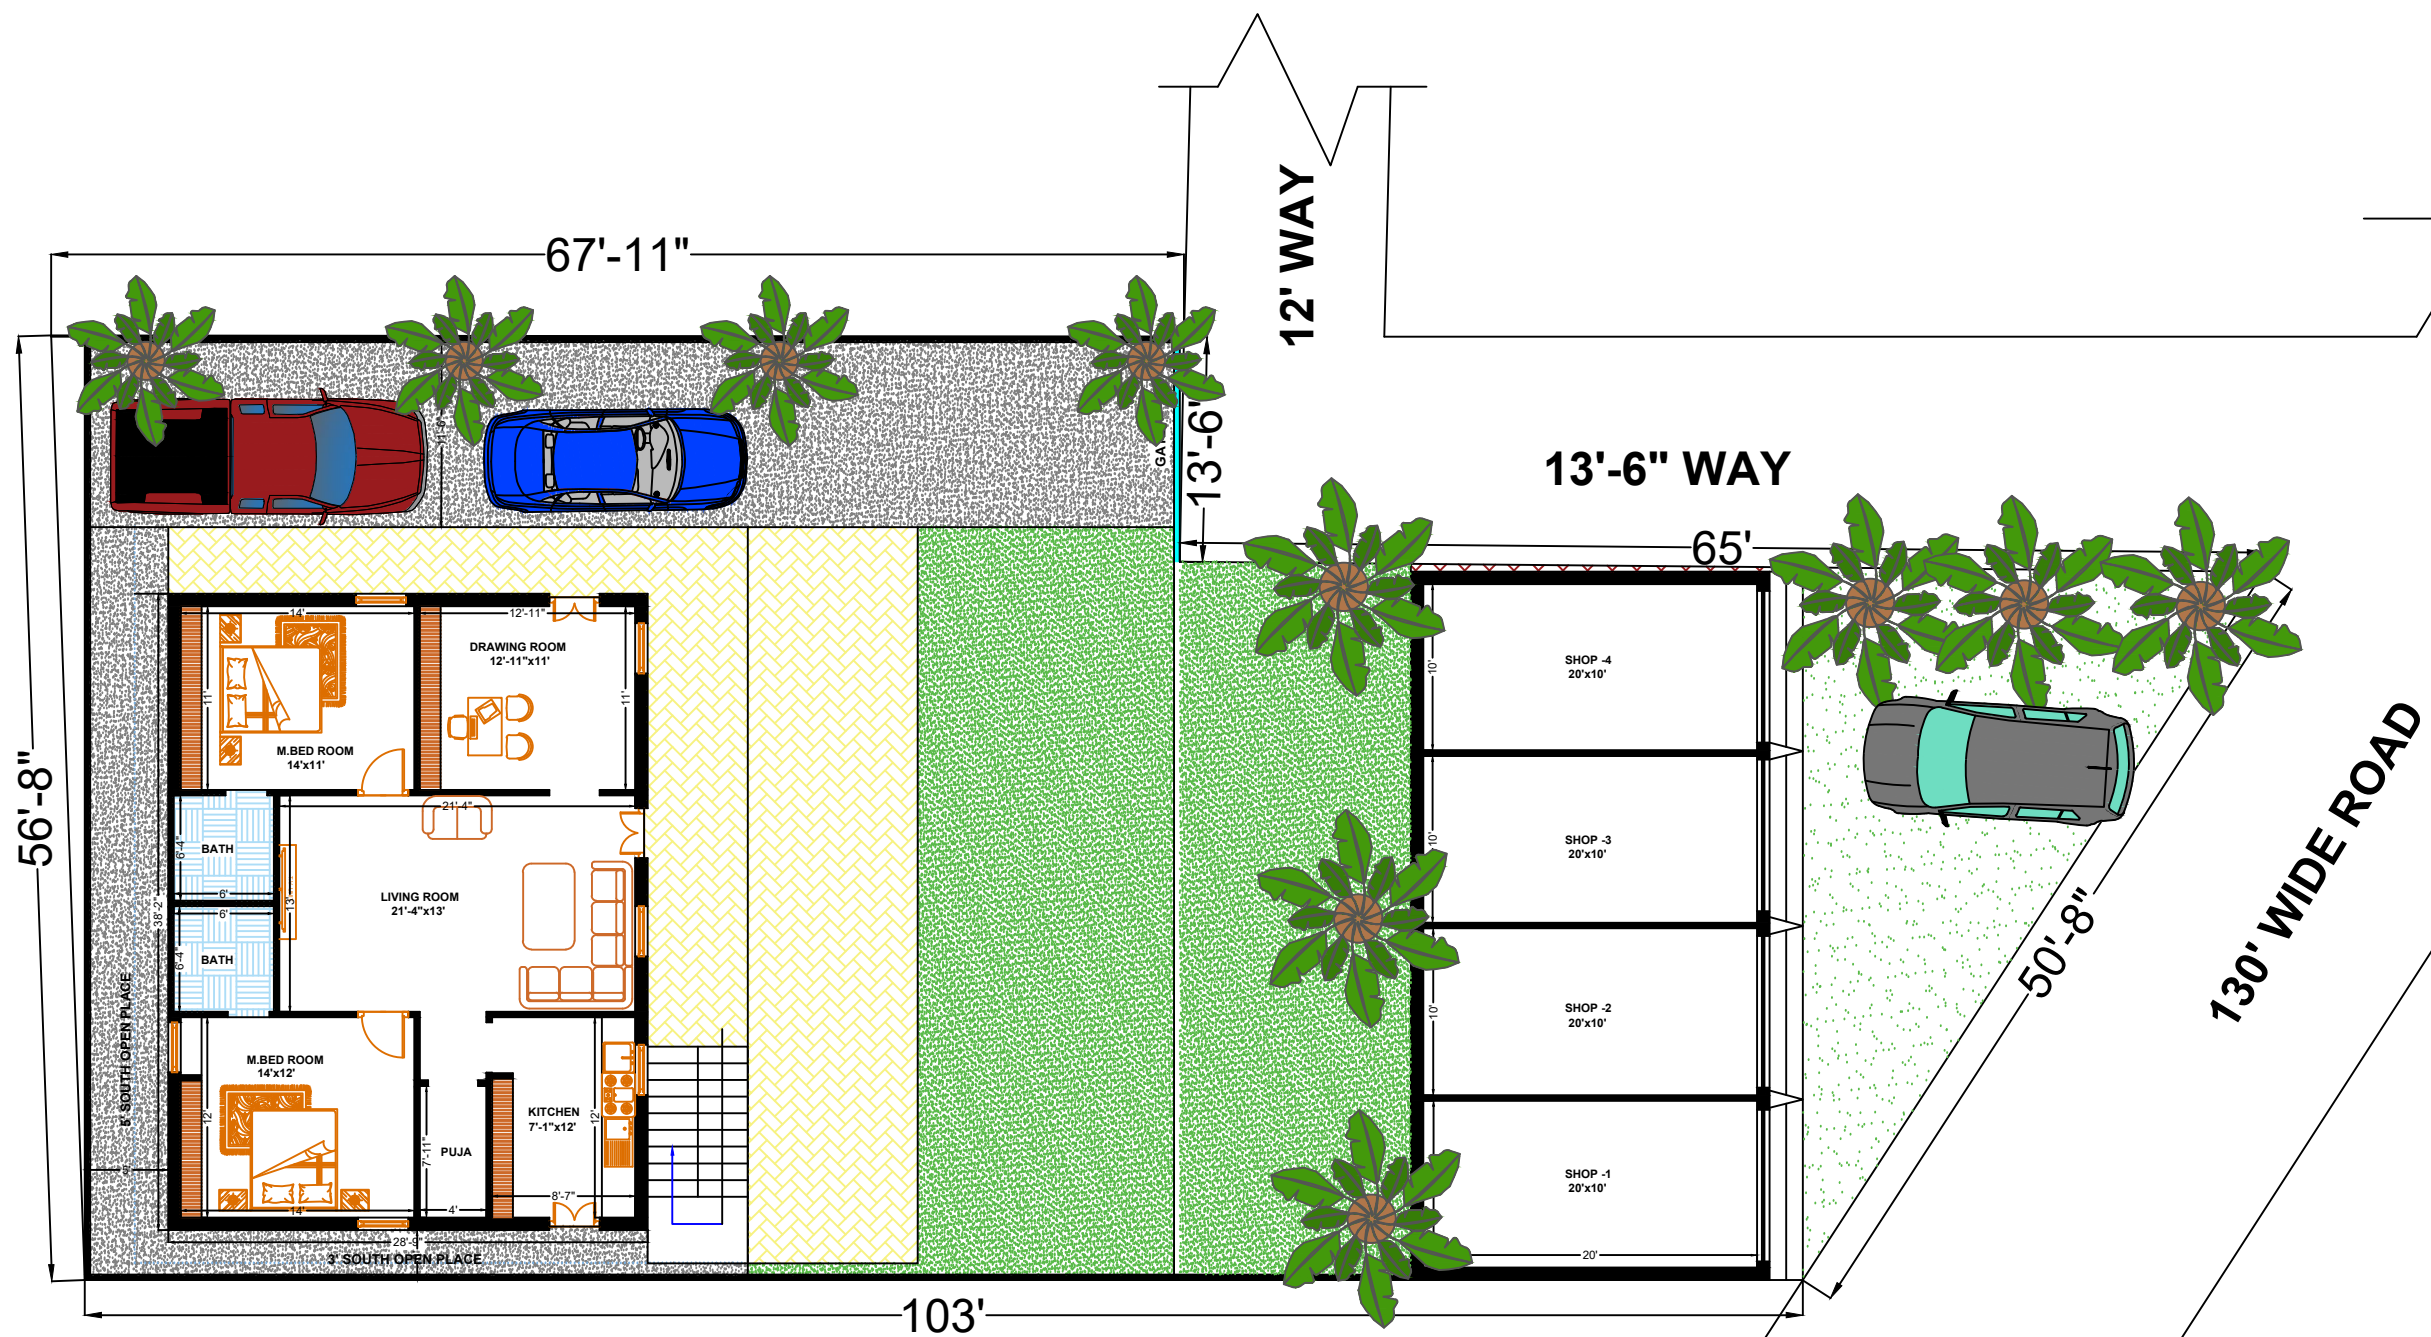

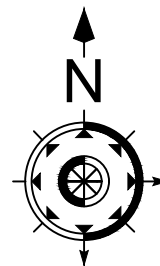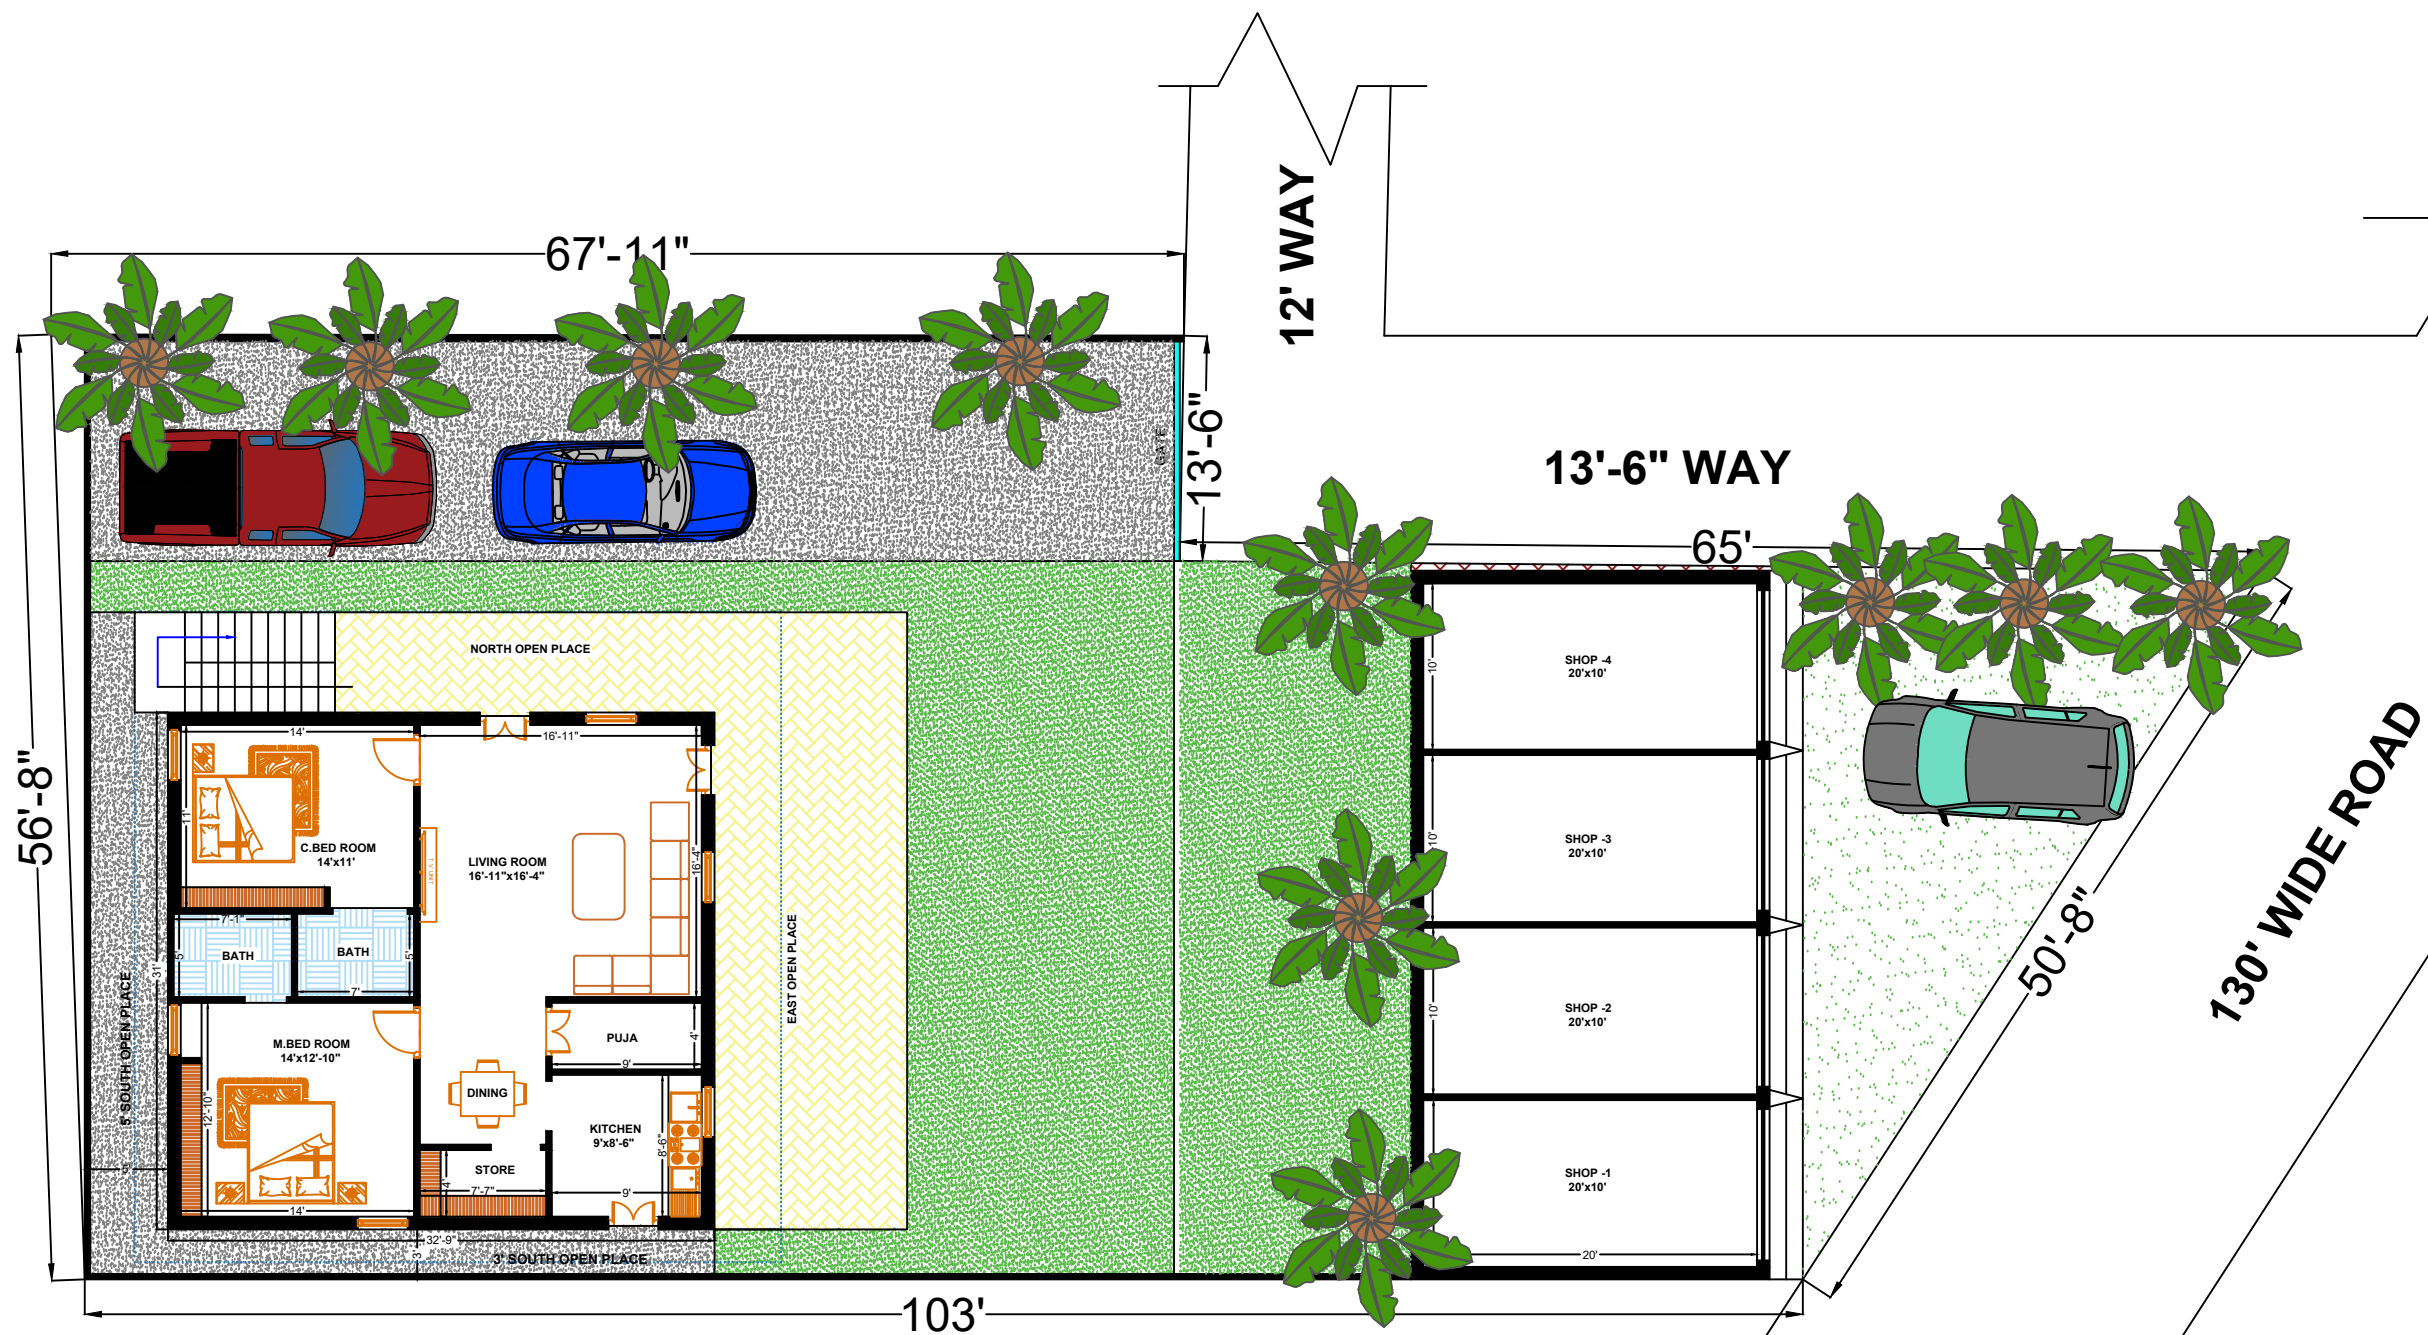

TOTAL AREA = 5 GUTAS & 57 SQ.YDS
PLINTH AREA = 1015.25 SQ.FTS
SLAB AREA = 1511.25 SQ.FTS