

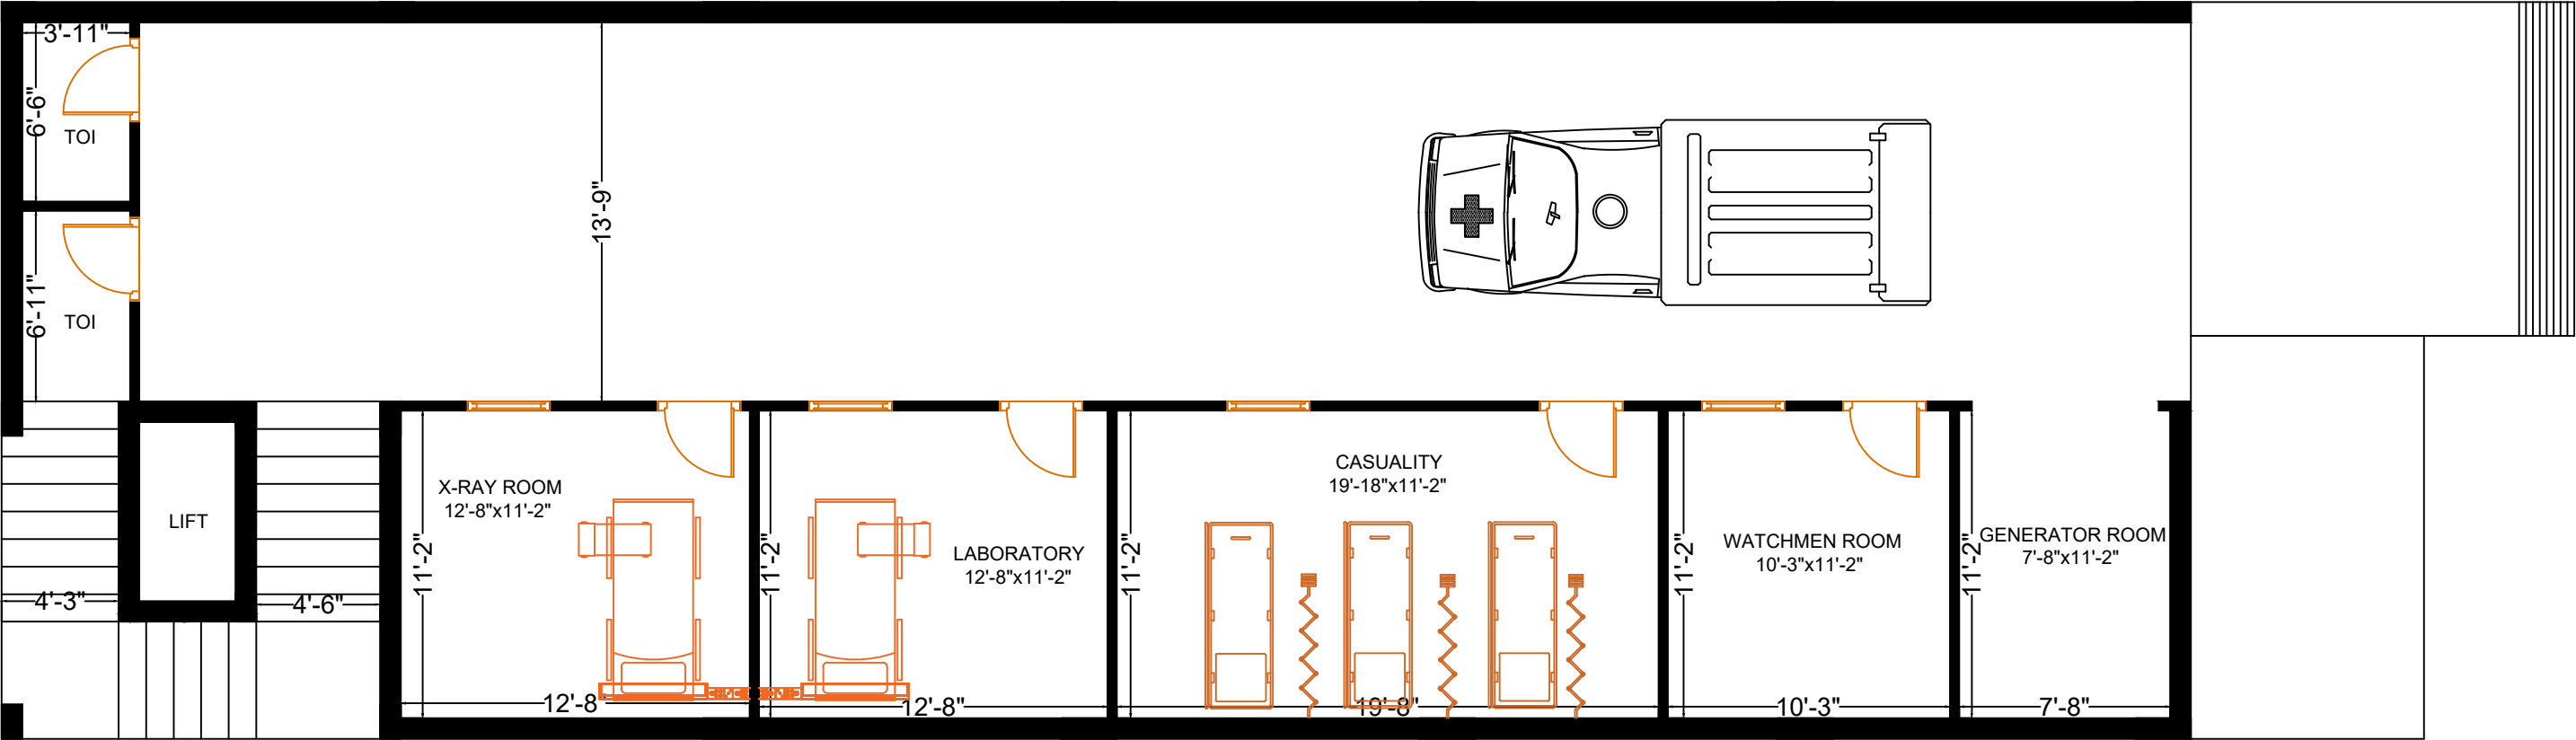


PRO-CELLAR PLAN

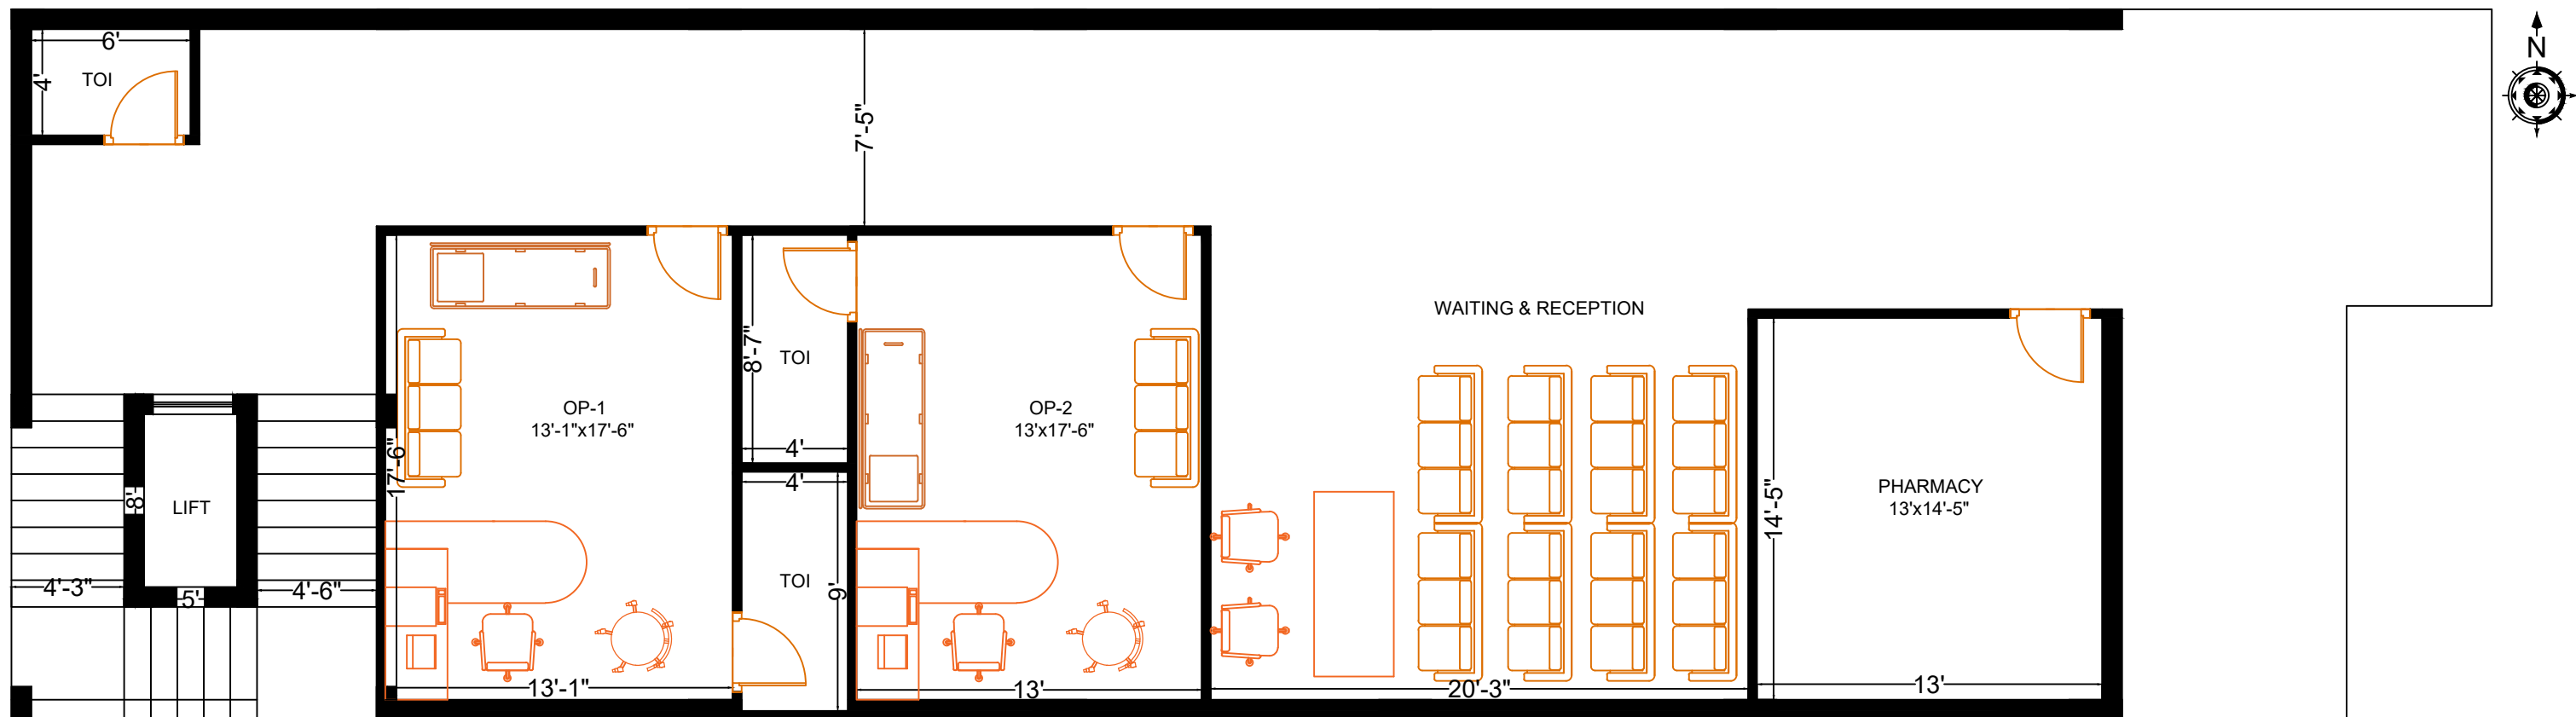

PRO-GROUND FLOOR PLAN

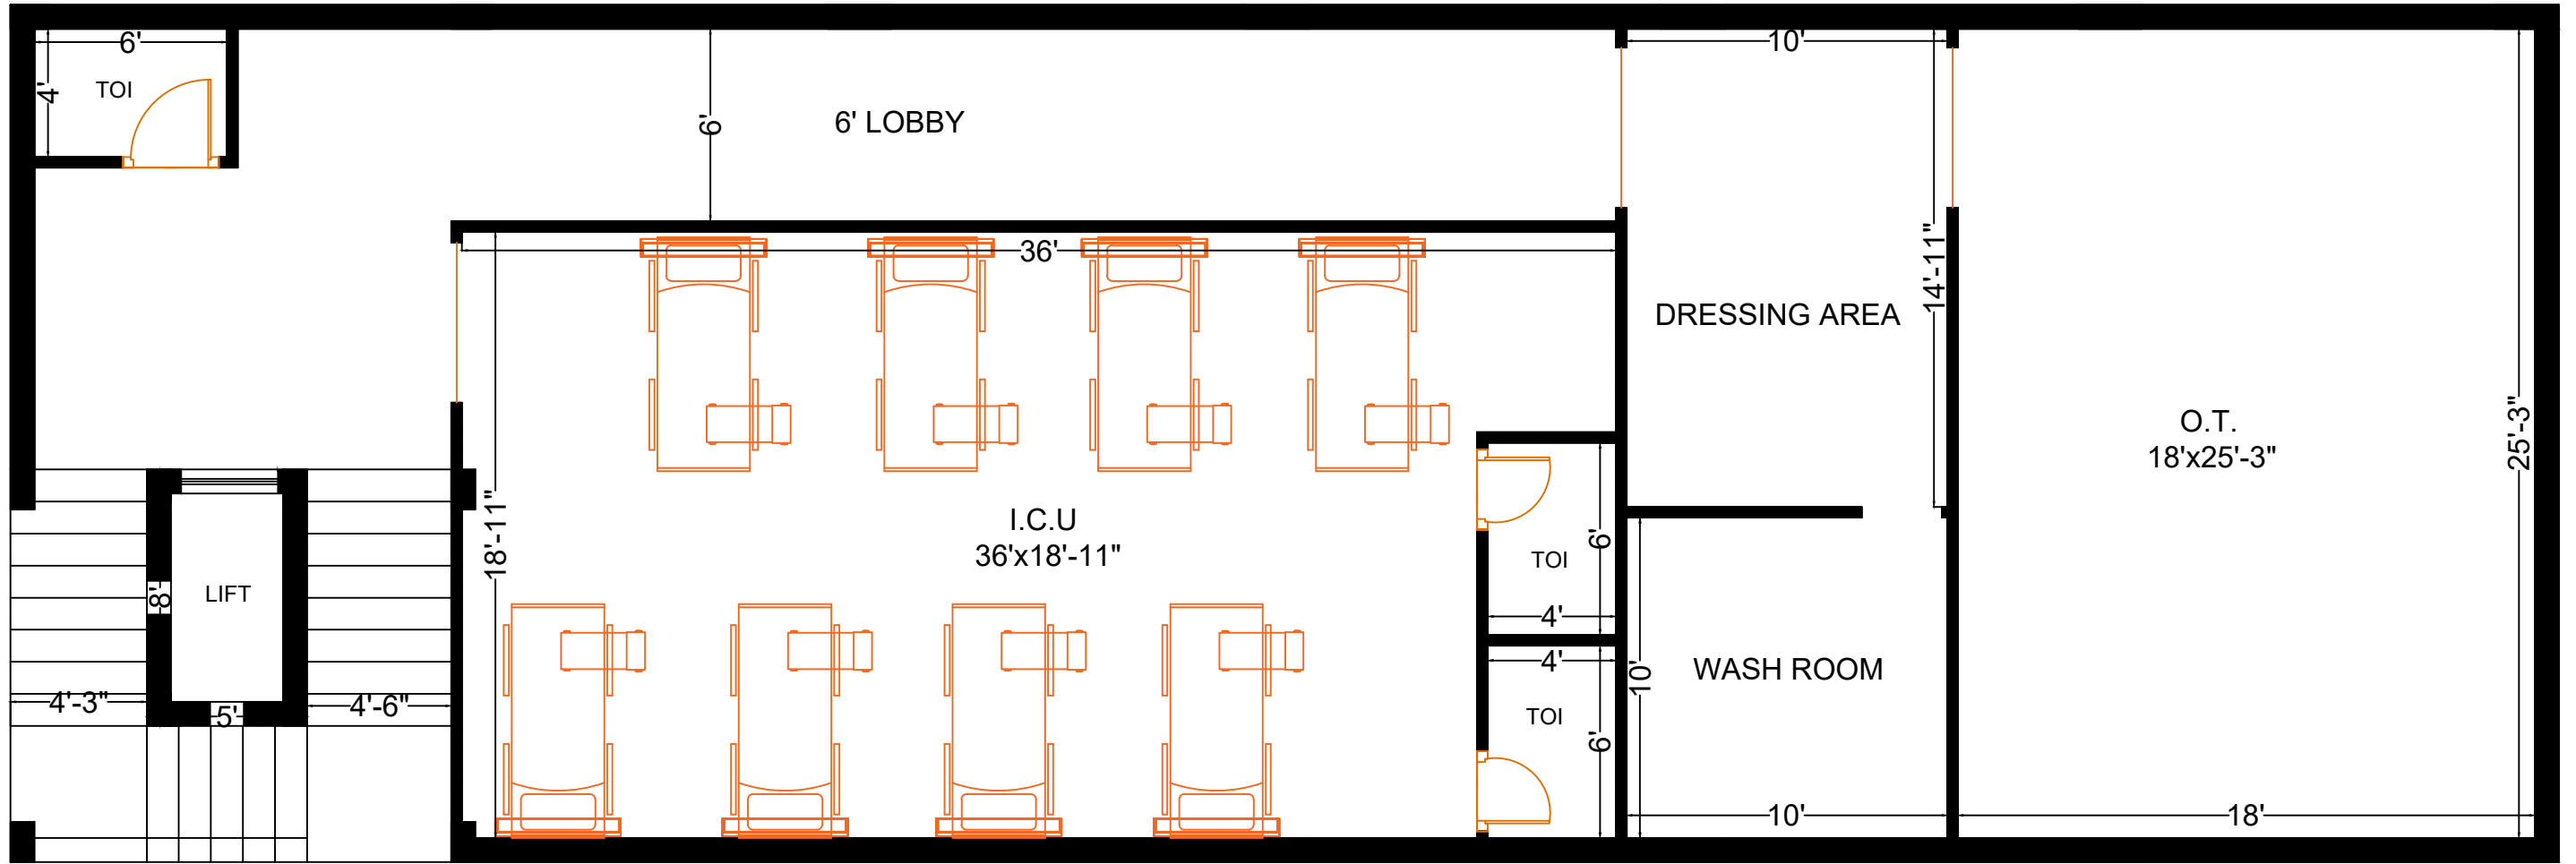

PRO-FIRST FLOOR PLAN