


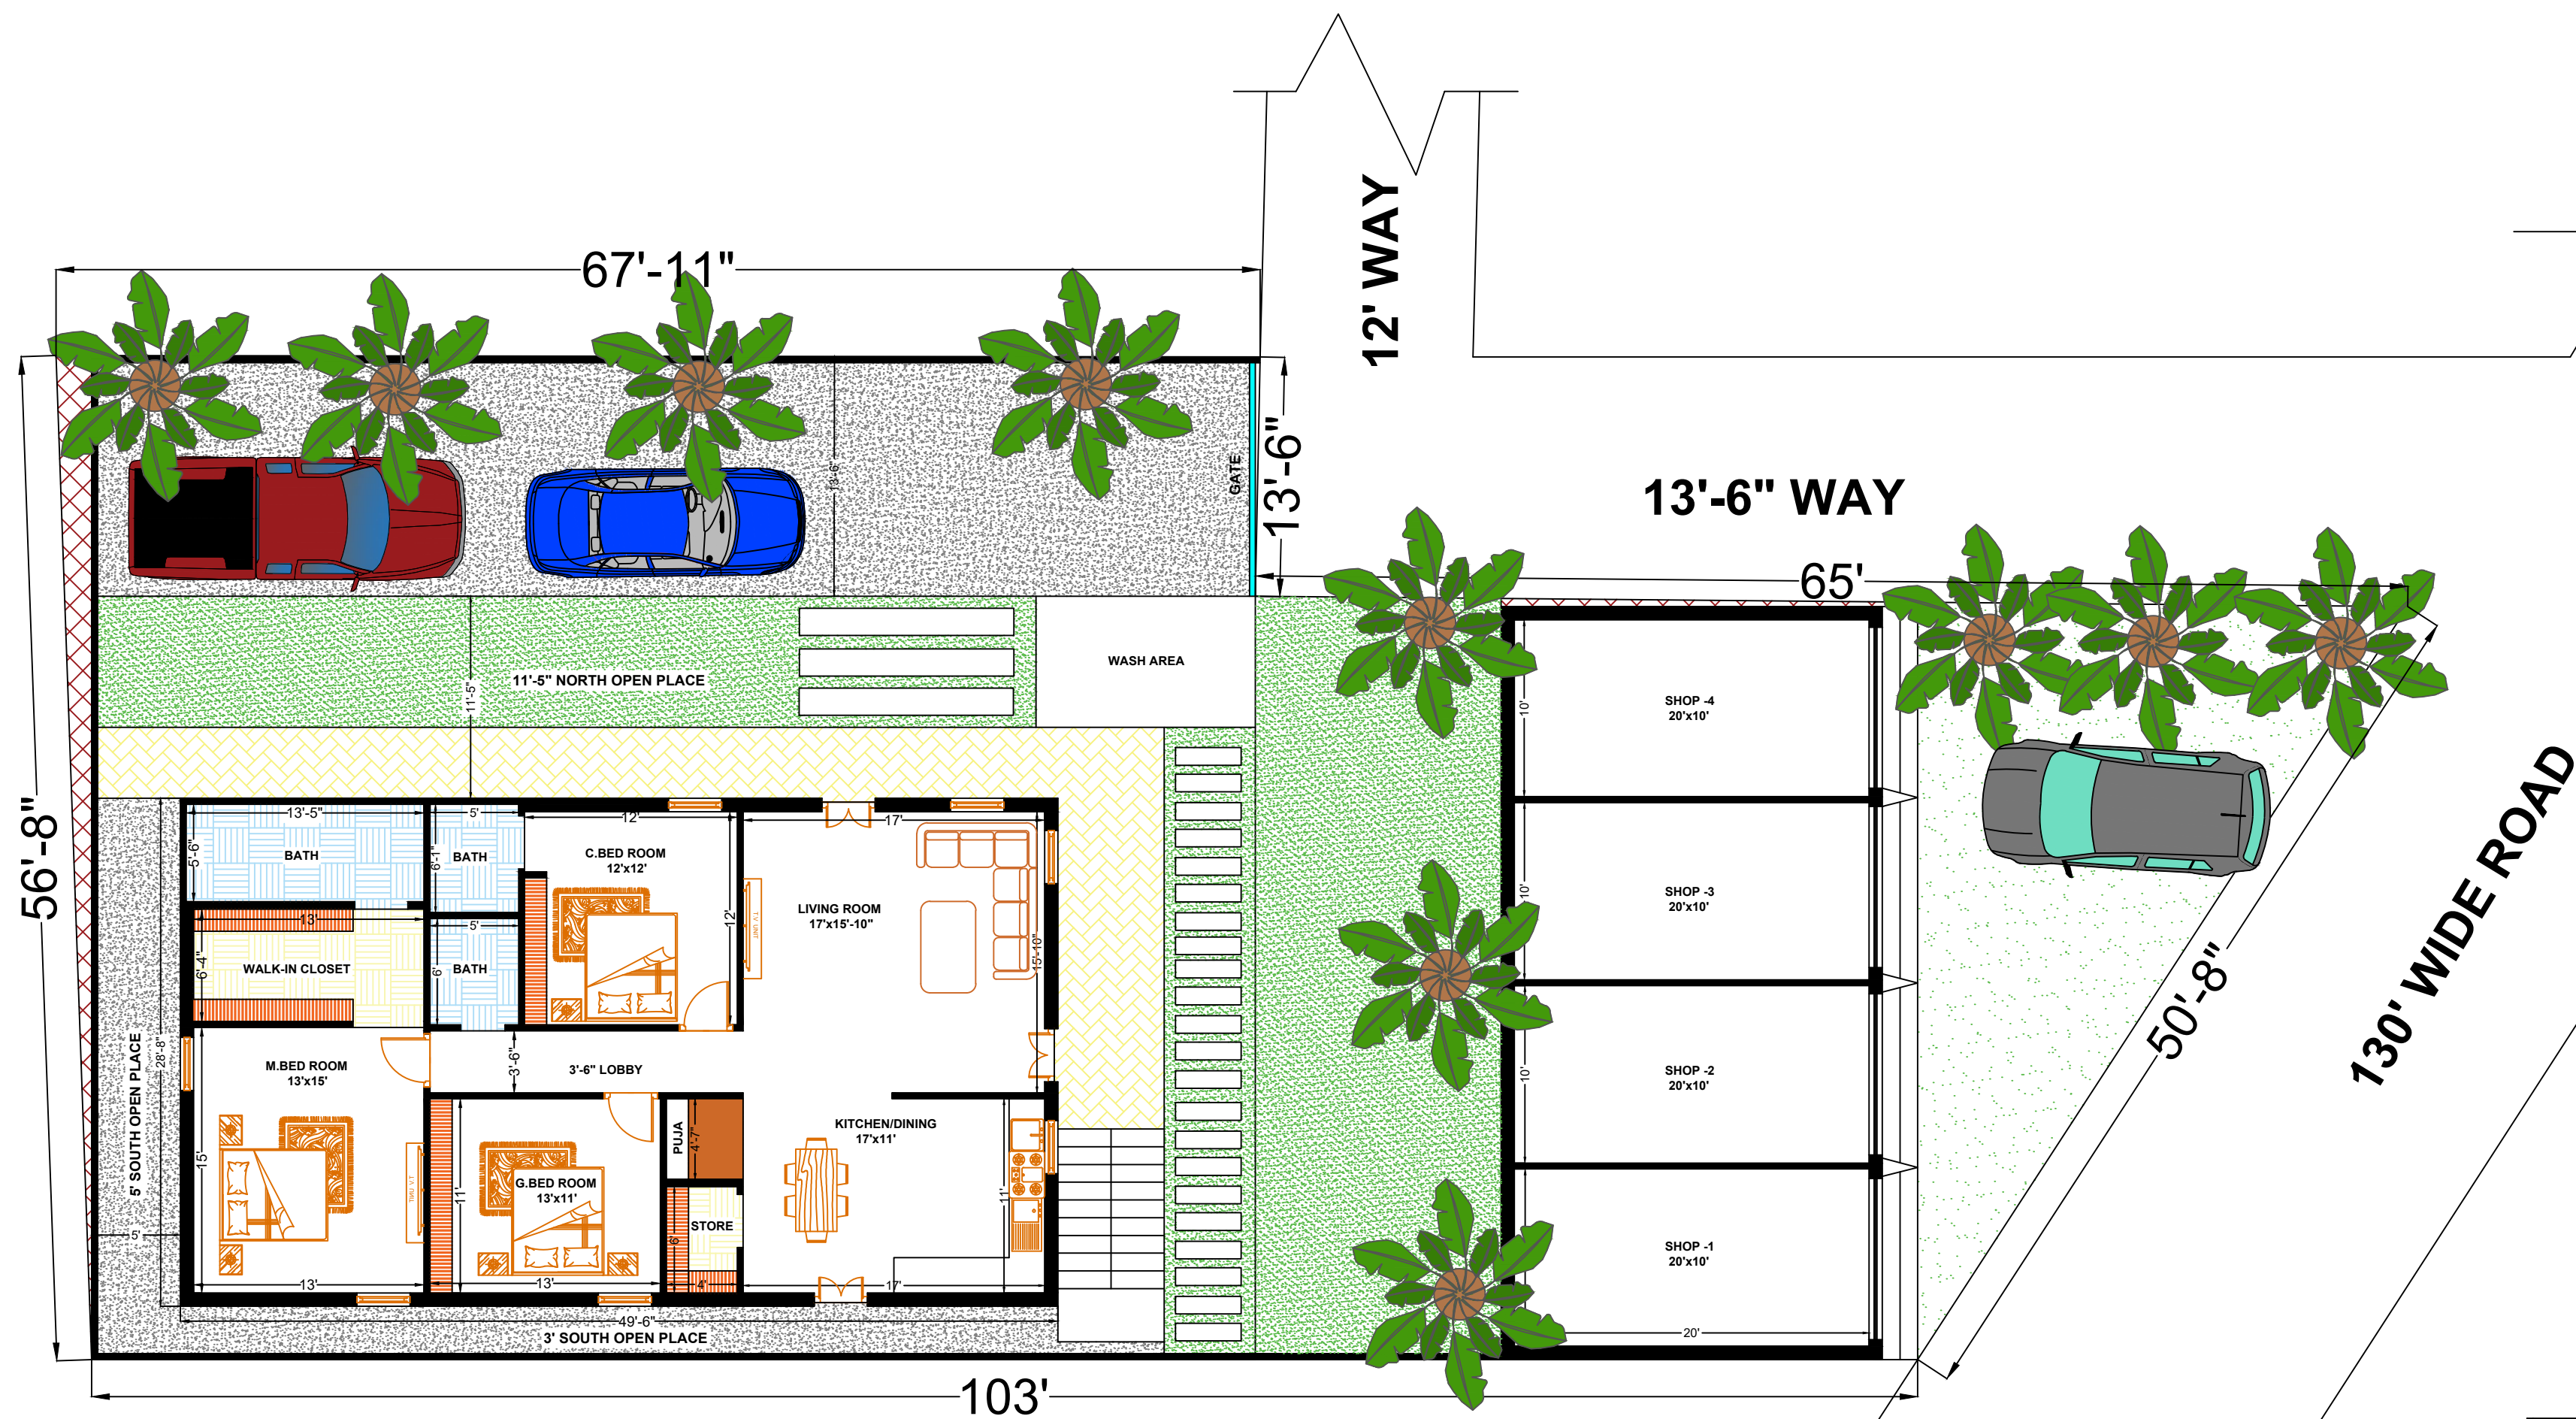

PRO-GROUND FLOOR PLAN -1

