




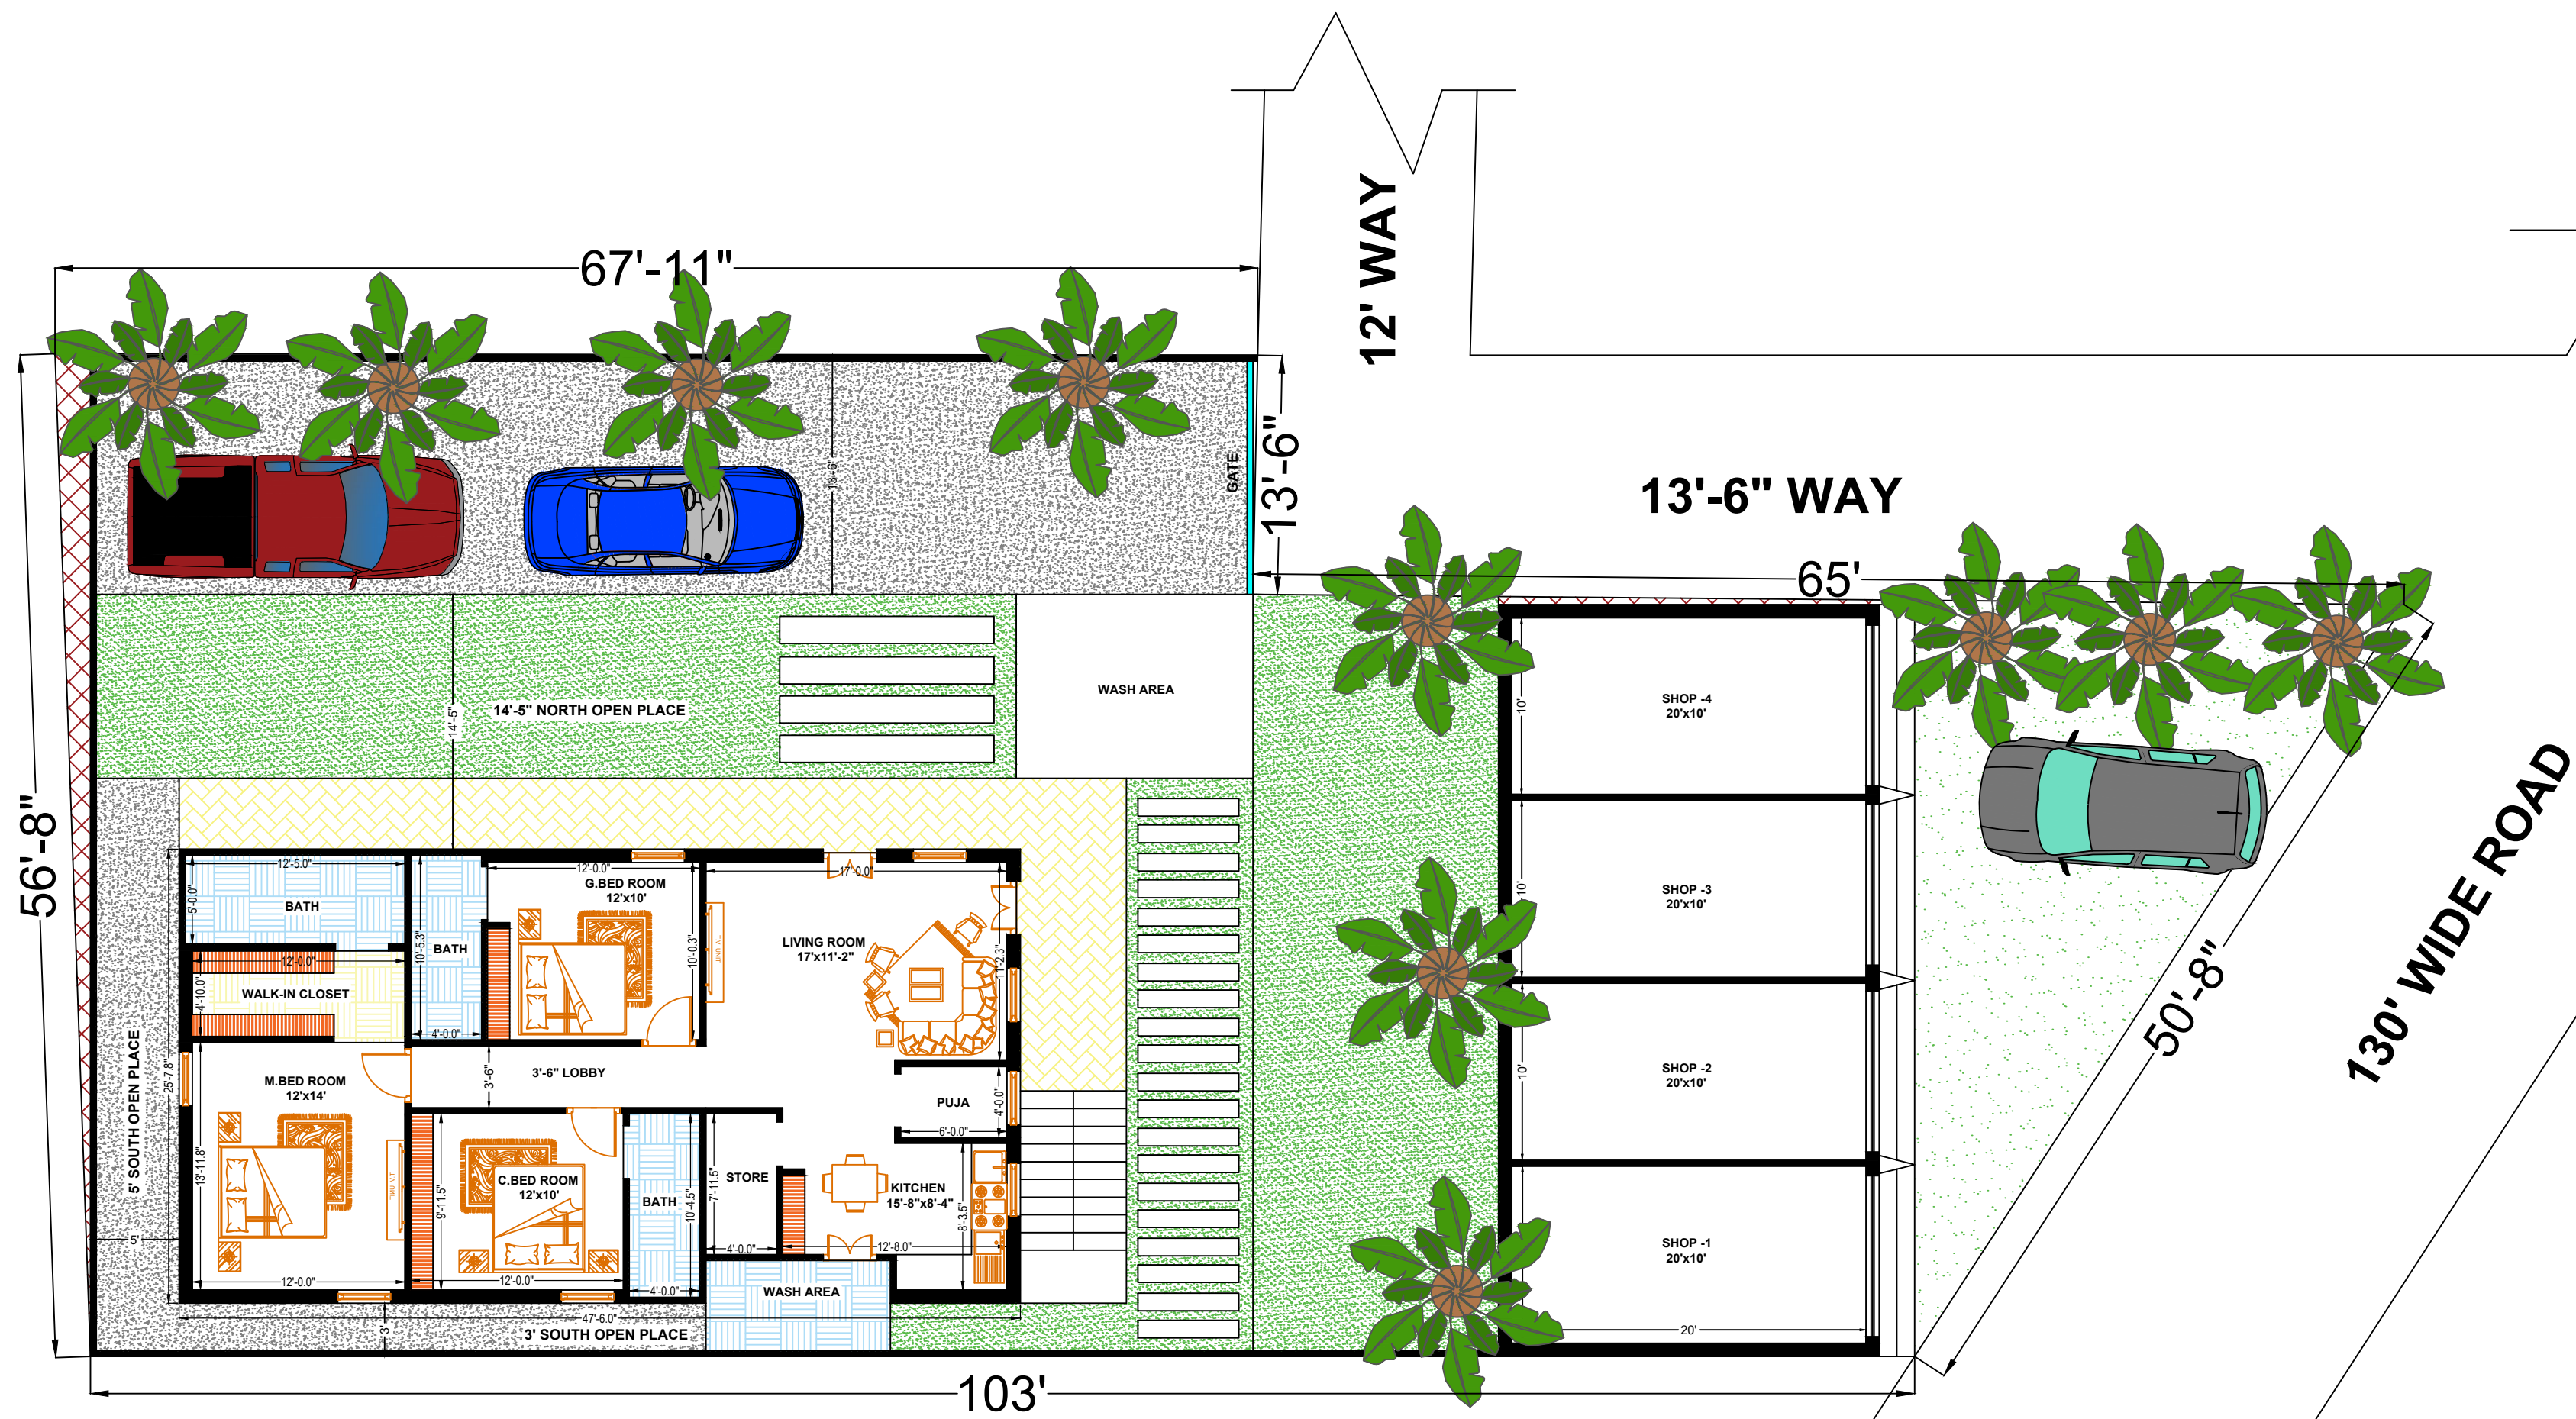


PRO-GROUND FLOOR PLAN -1

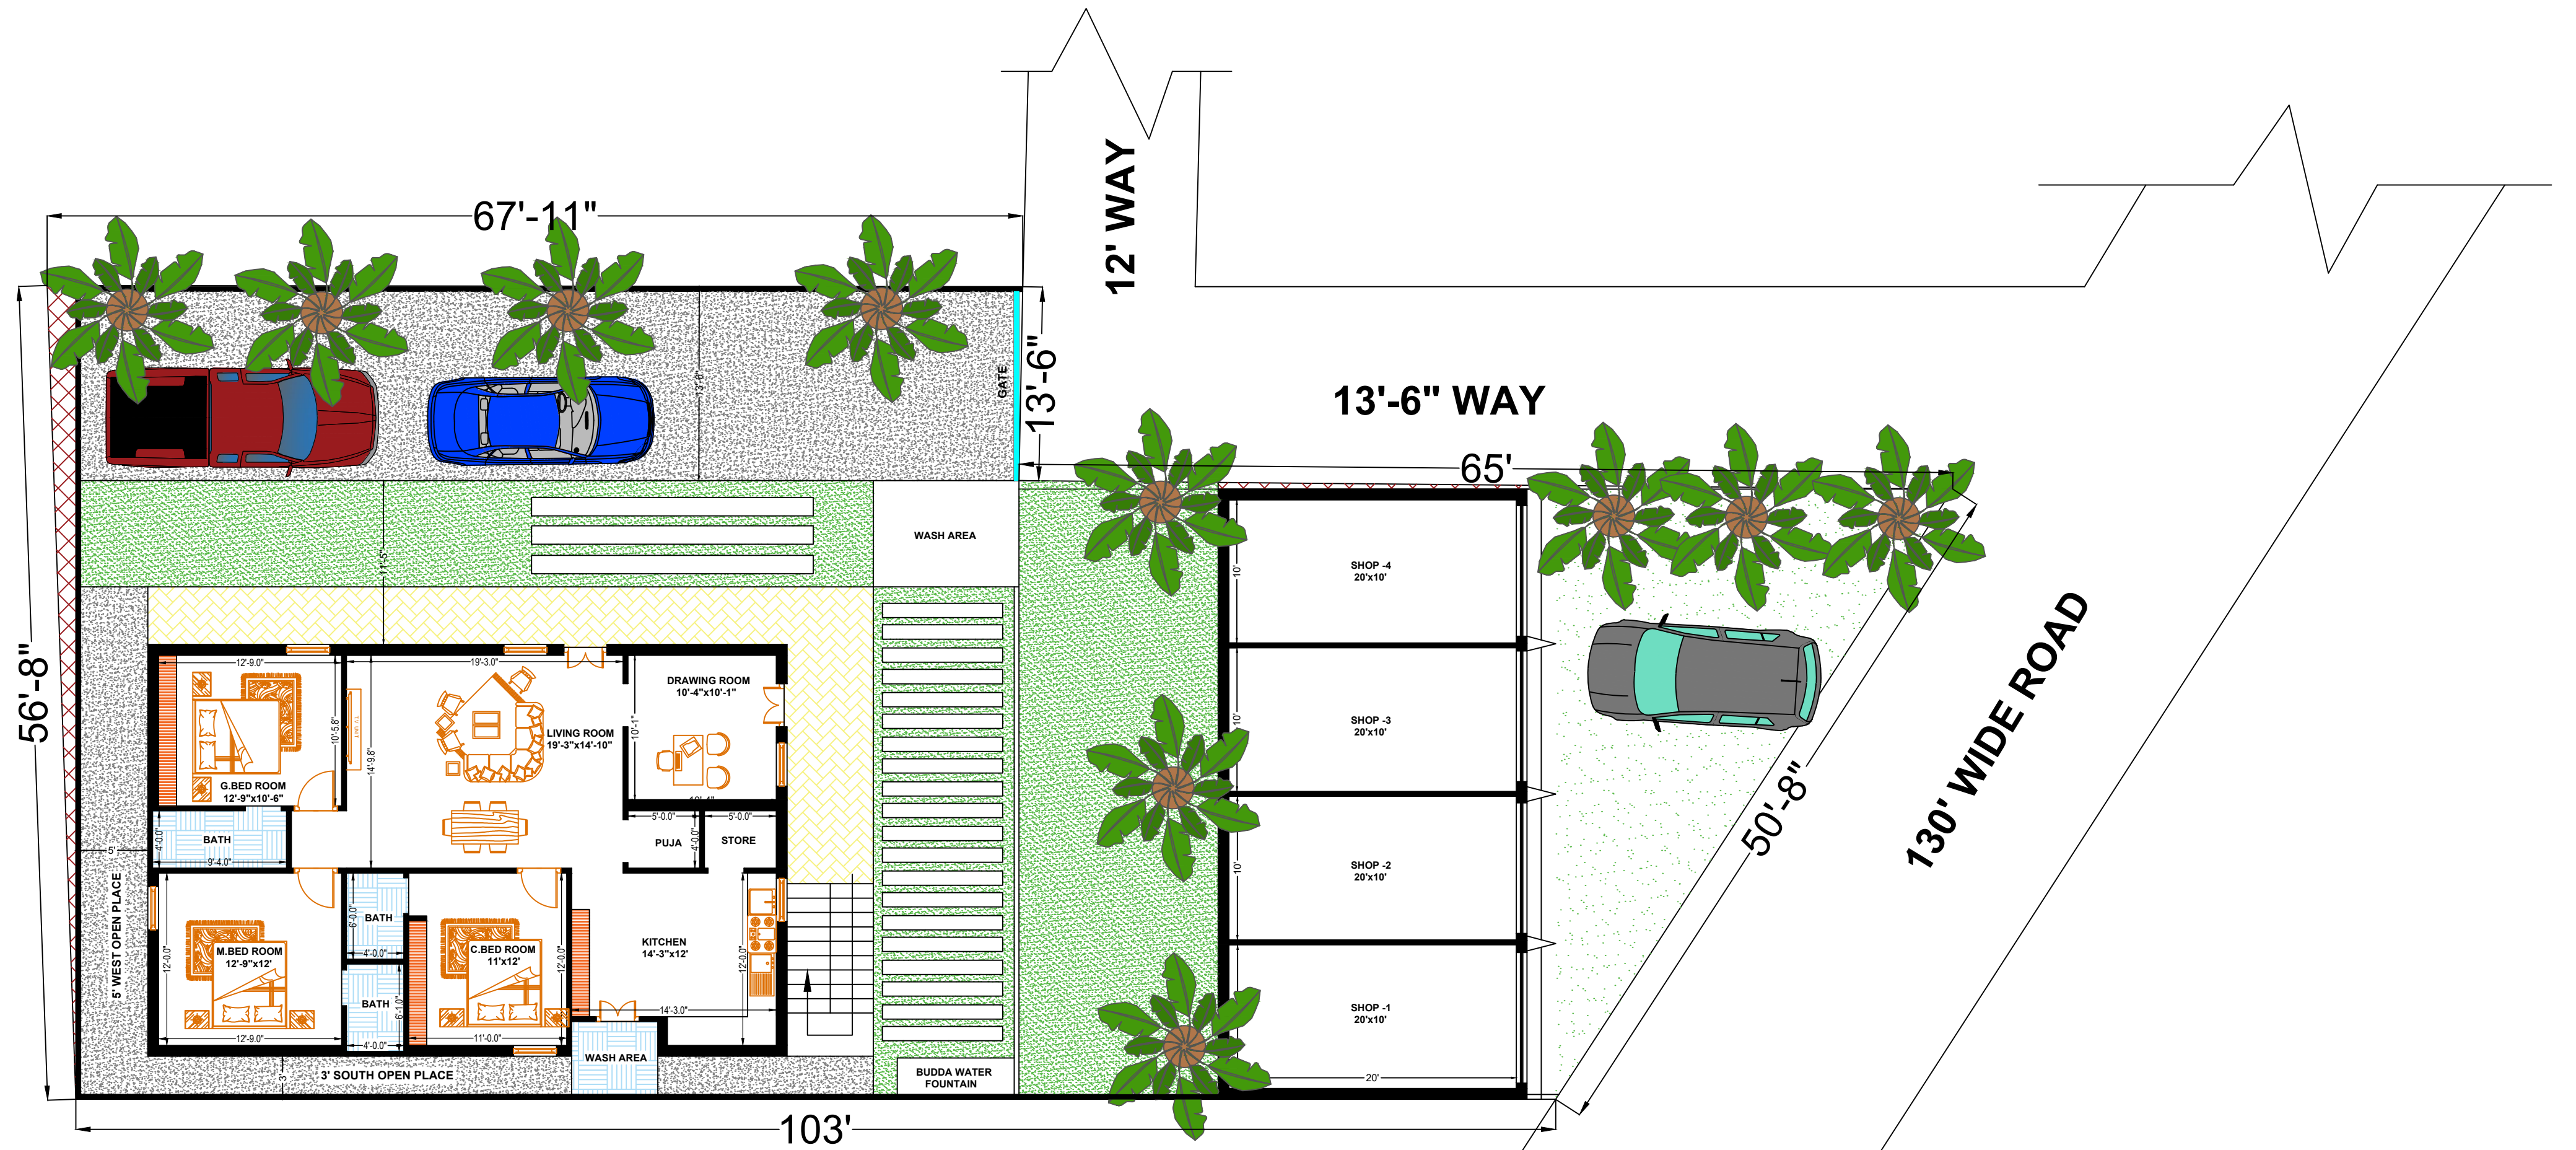


PRO-GROUND FLOOR PLAN -2

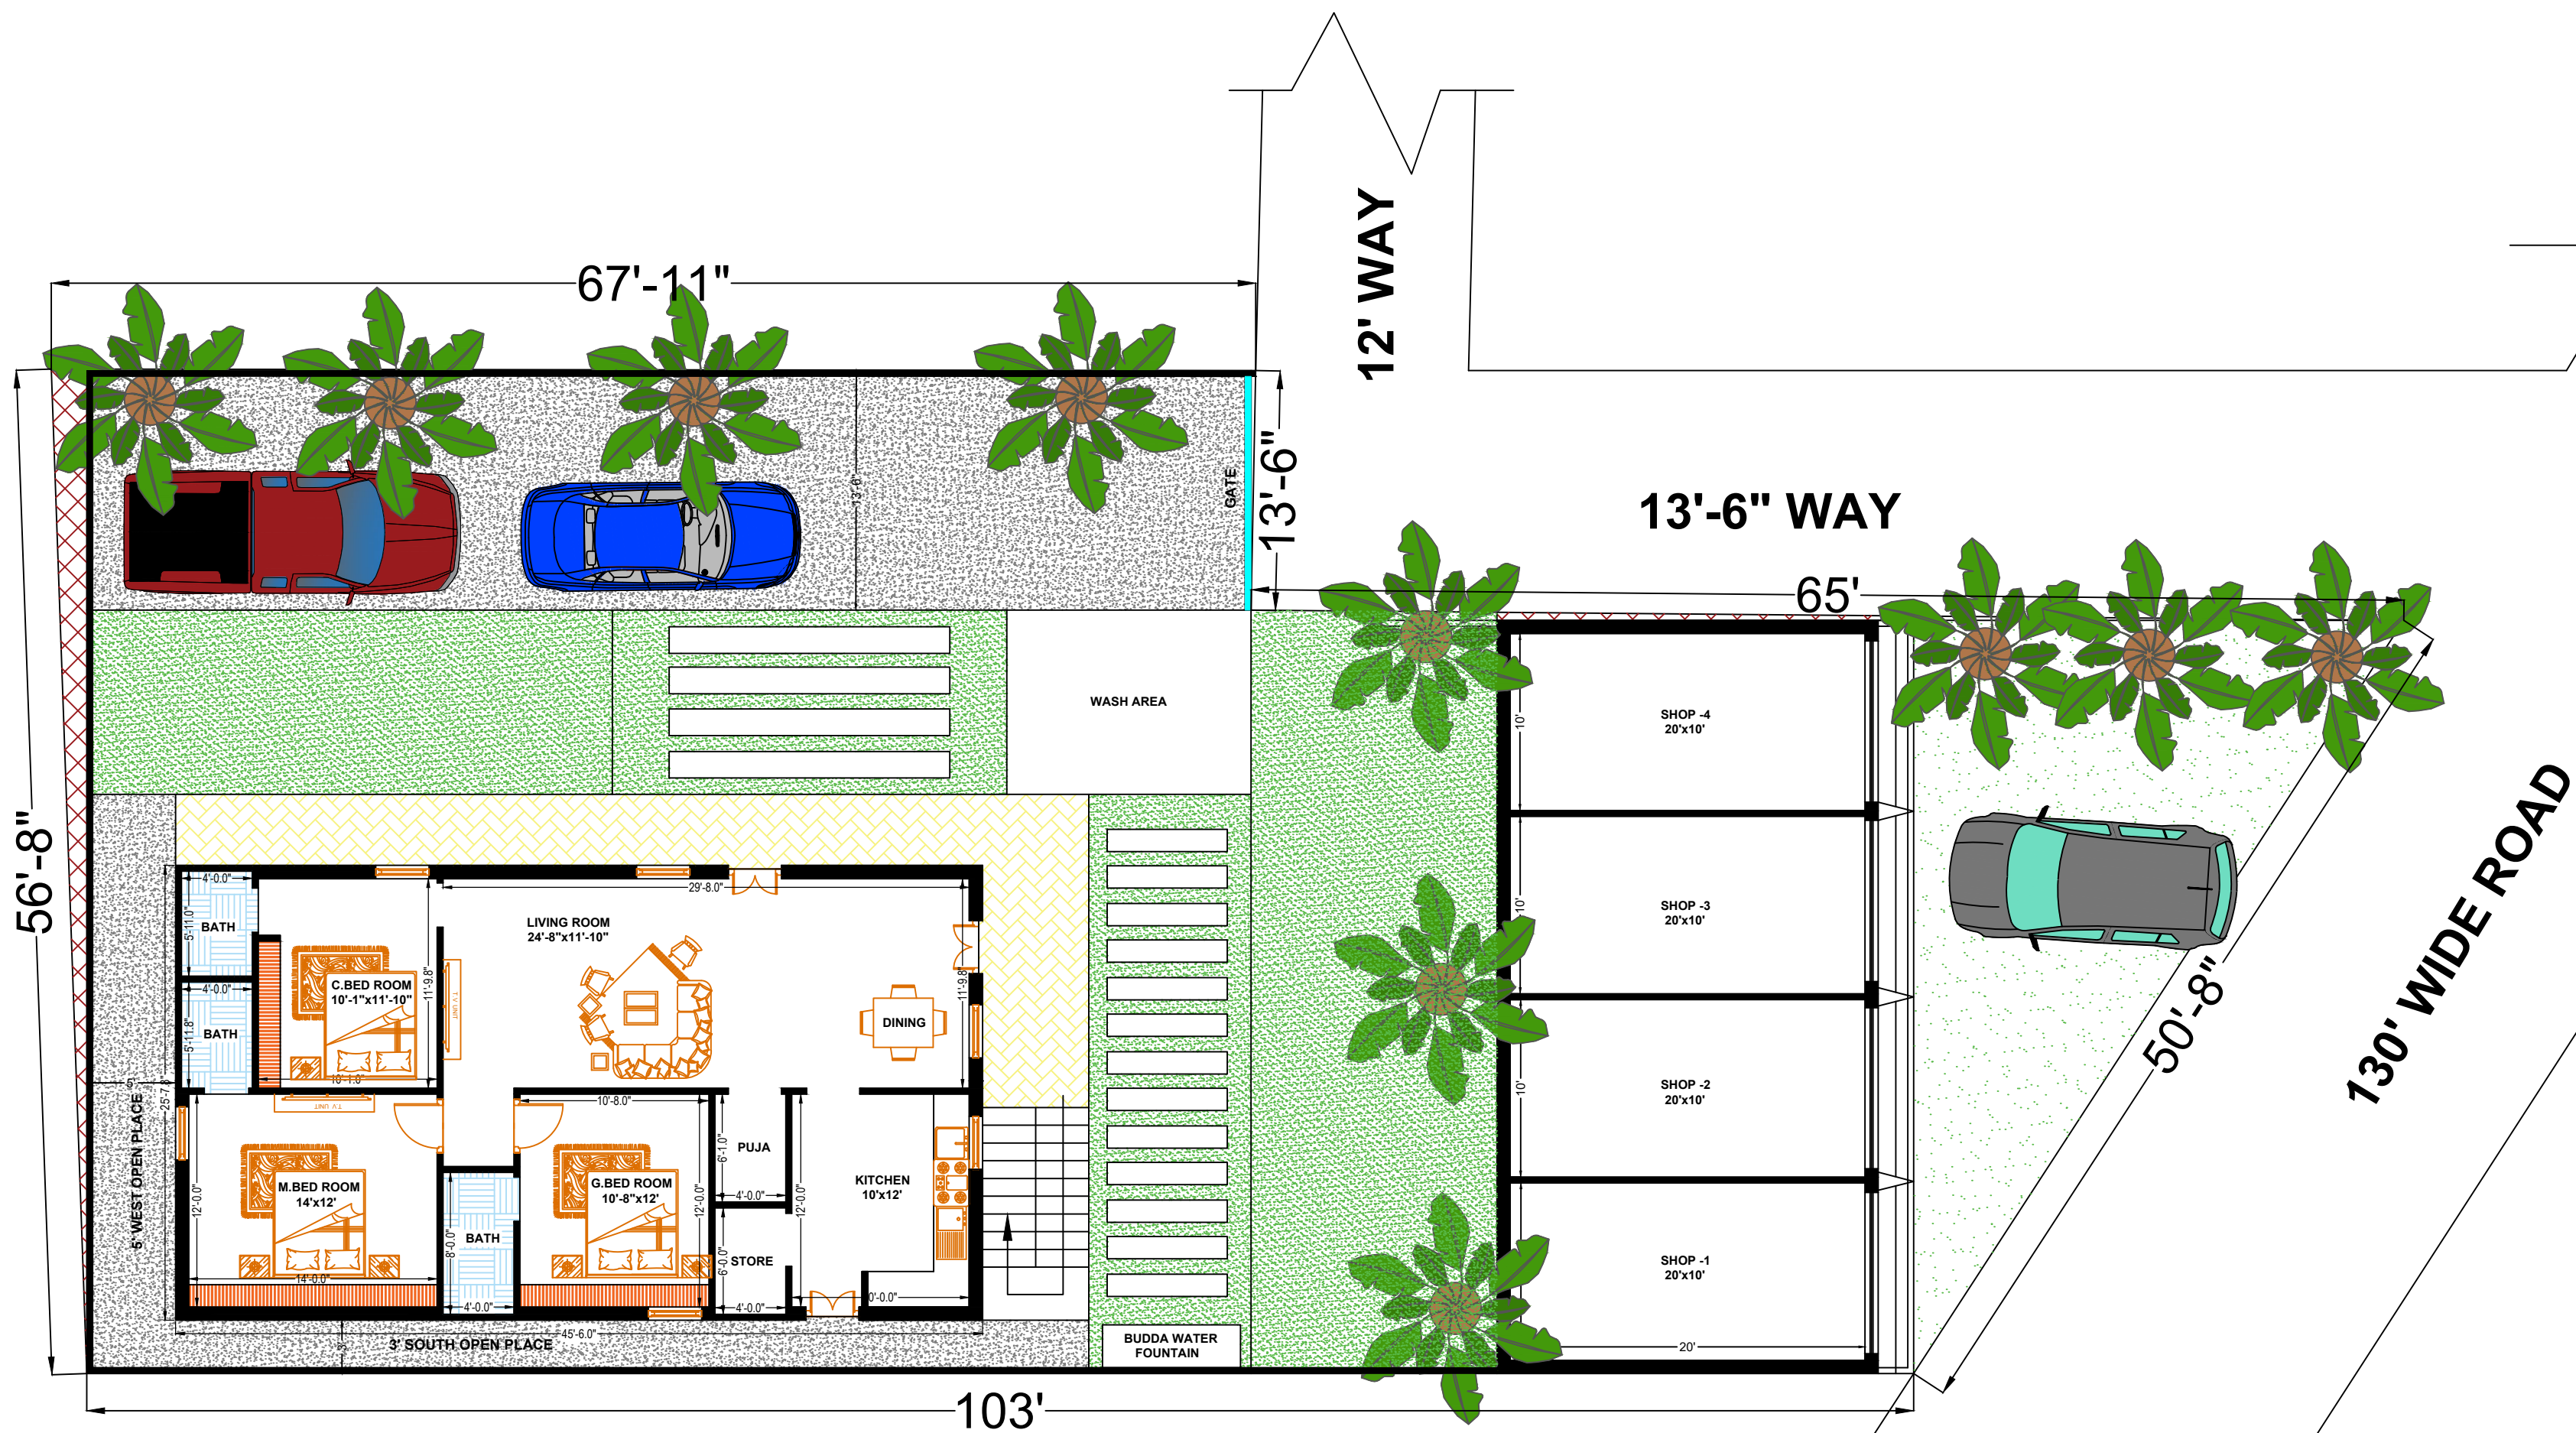


PRO-GROUND FLOOR PLAN -3

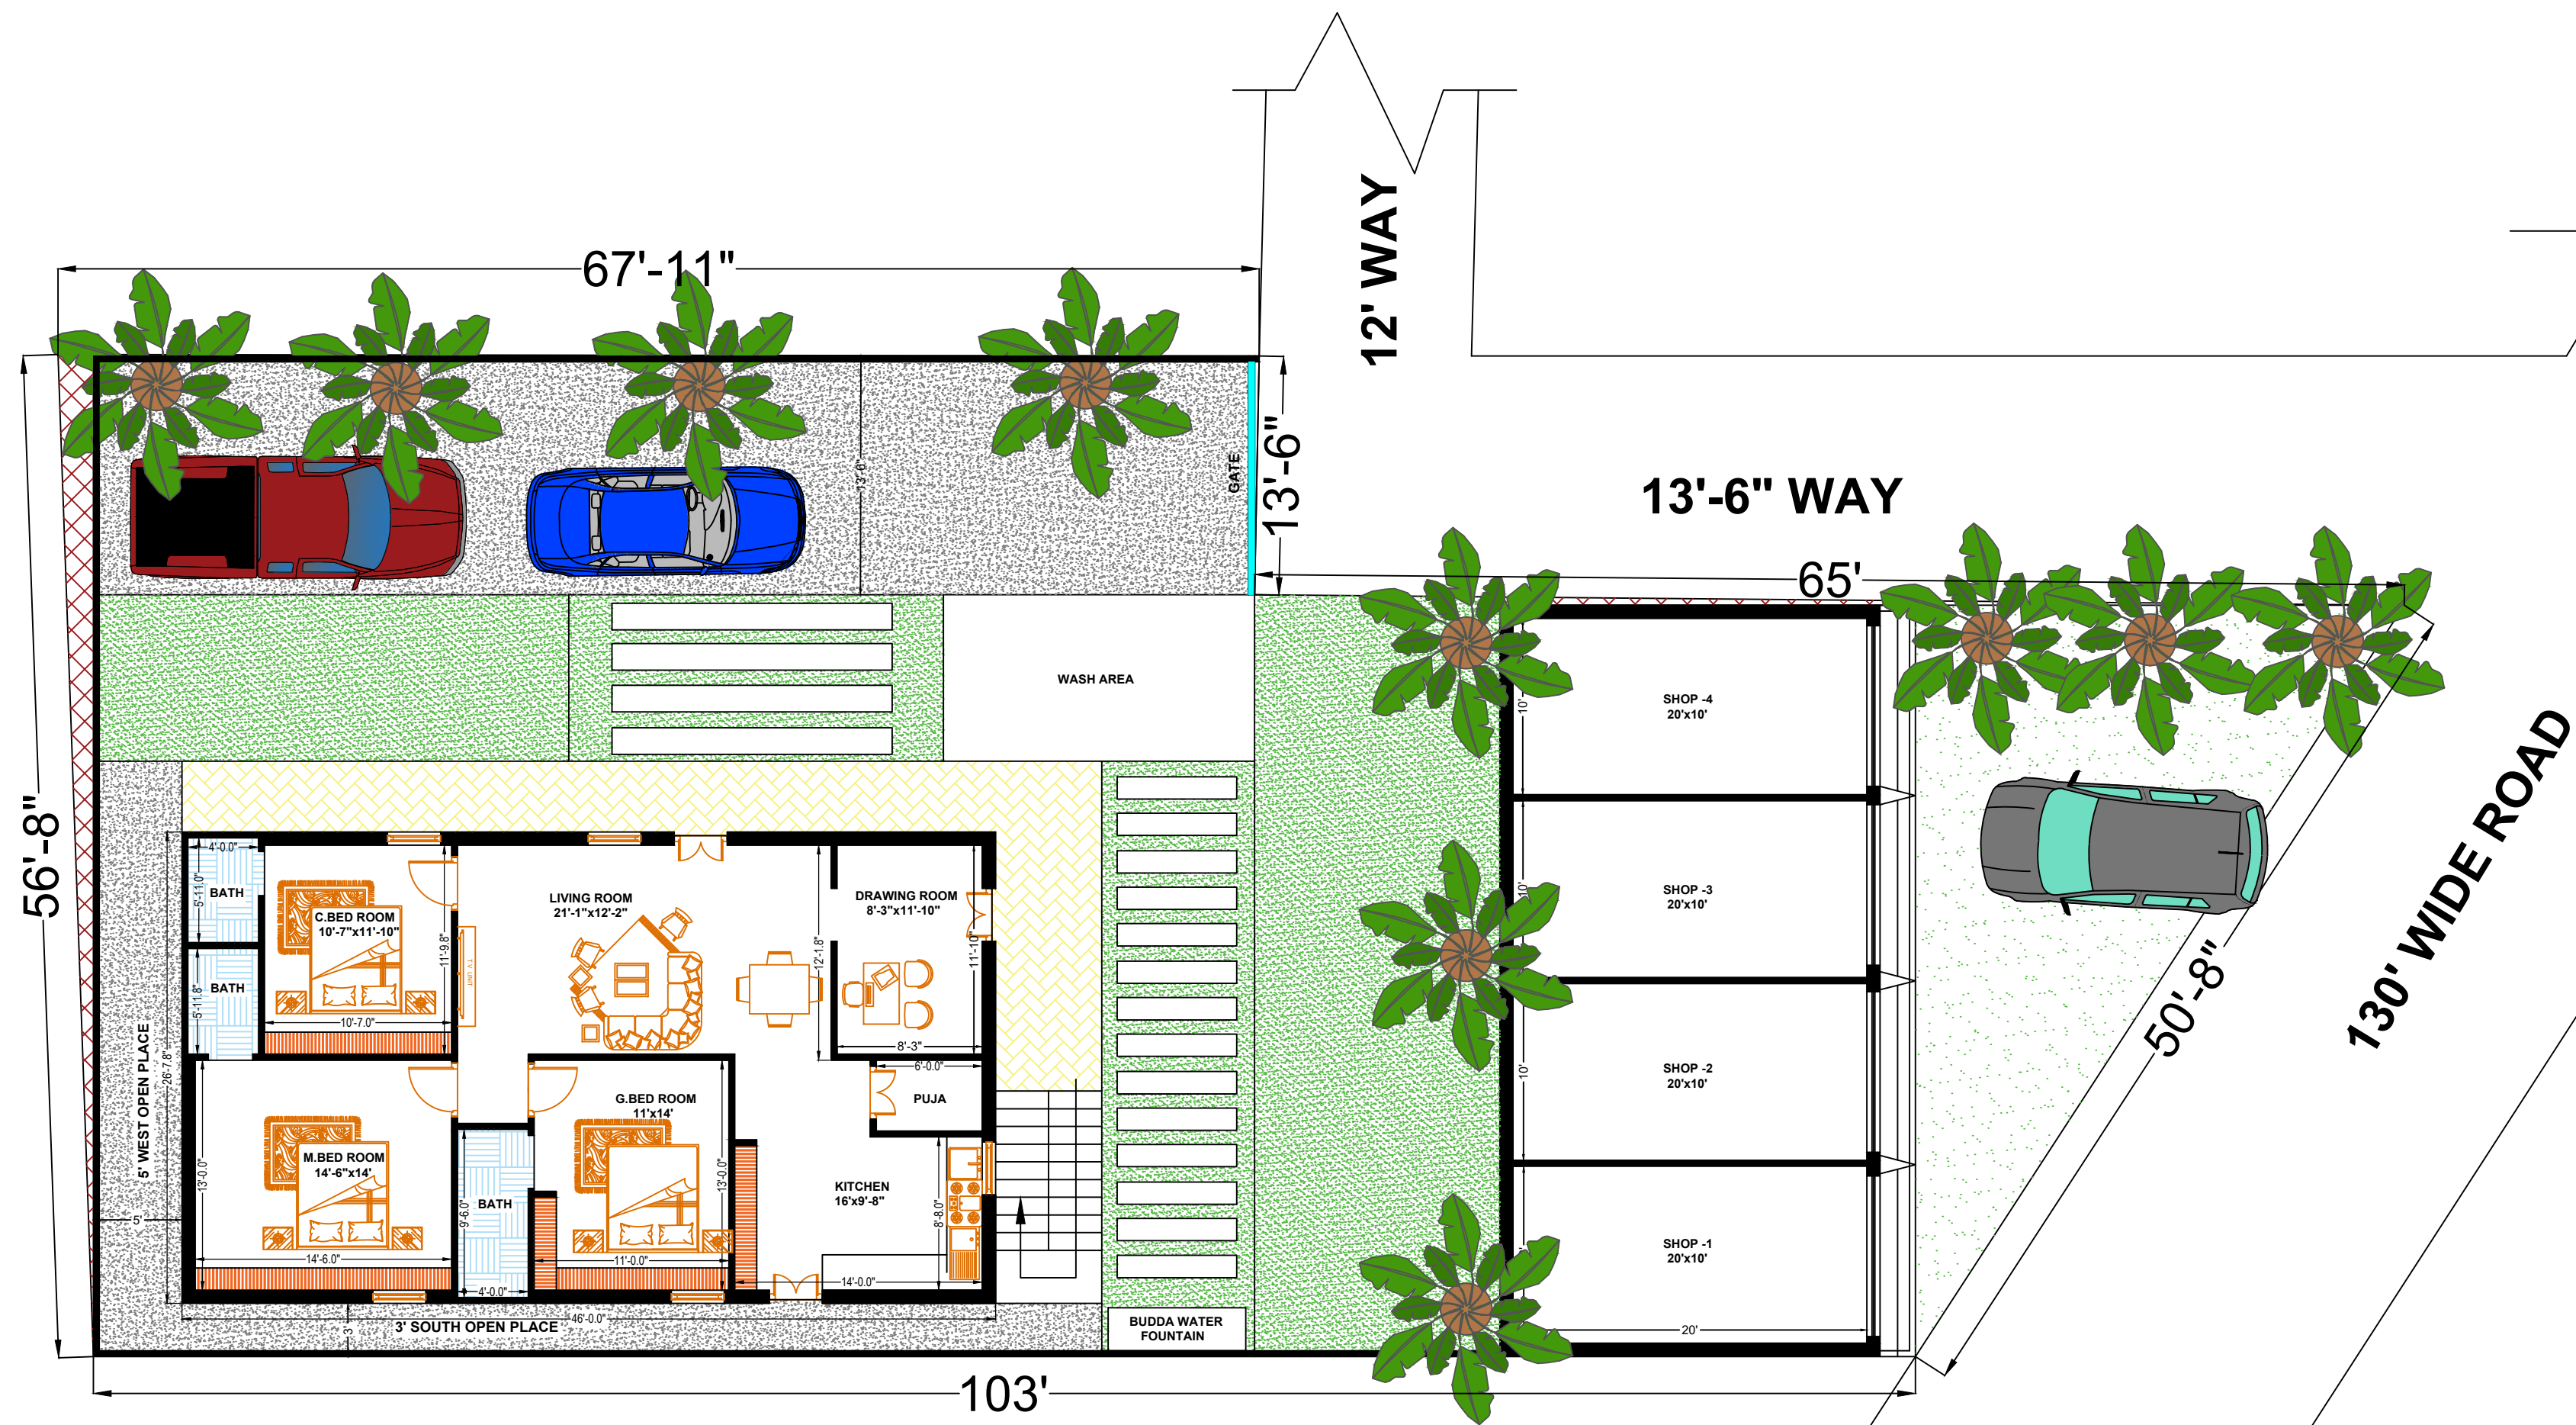

PRO-GROUND FLOOR PLAN -4

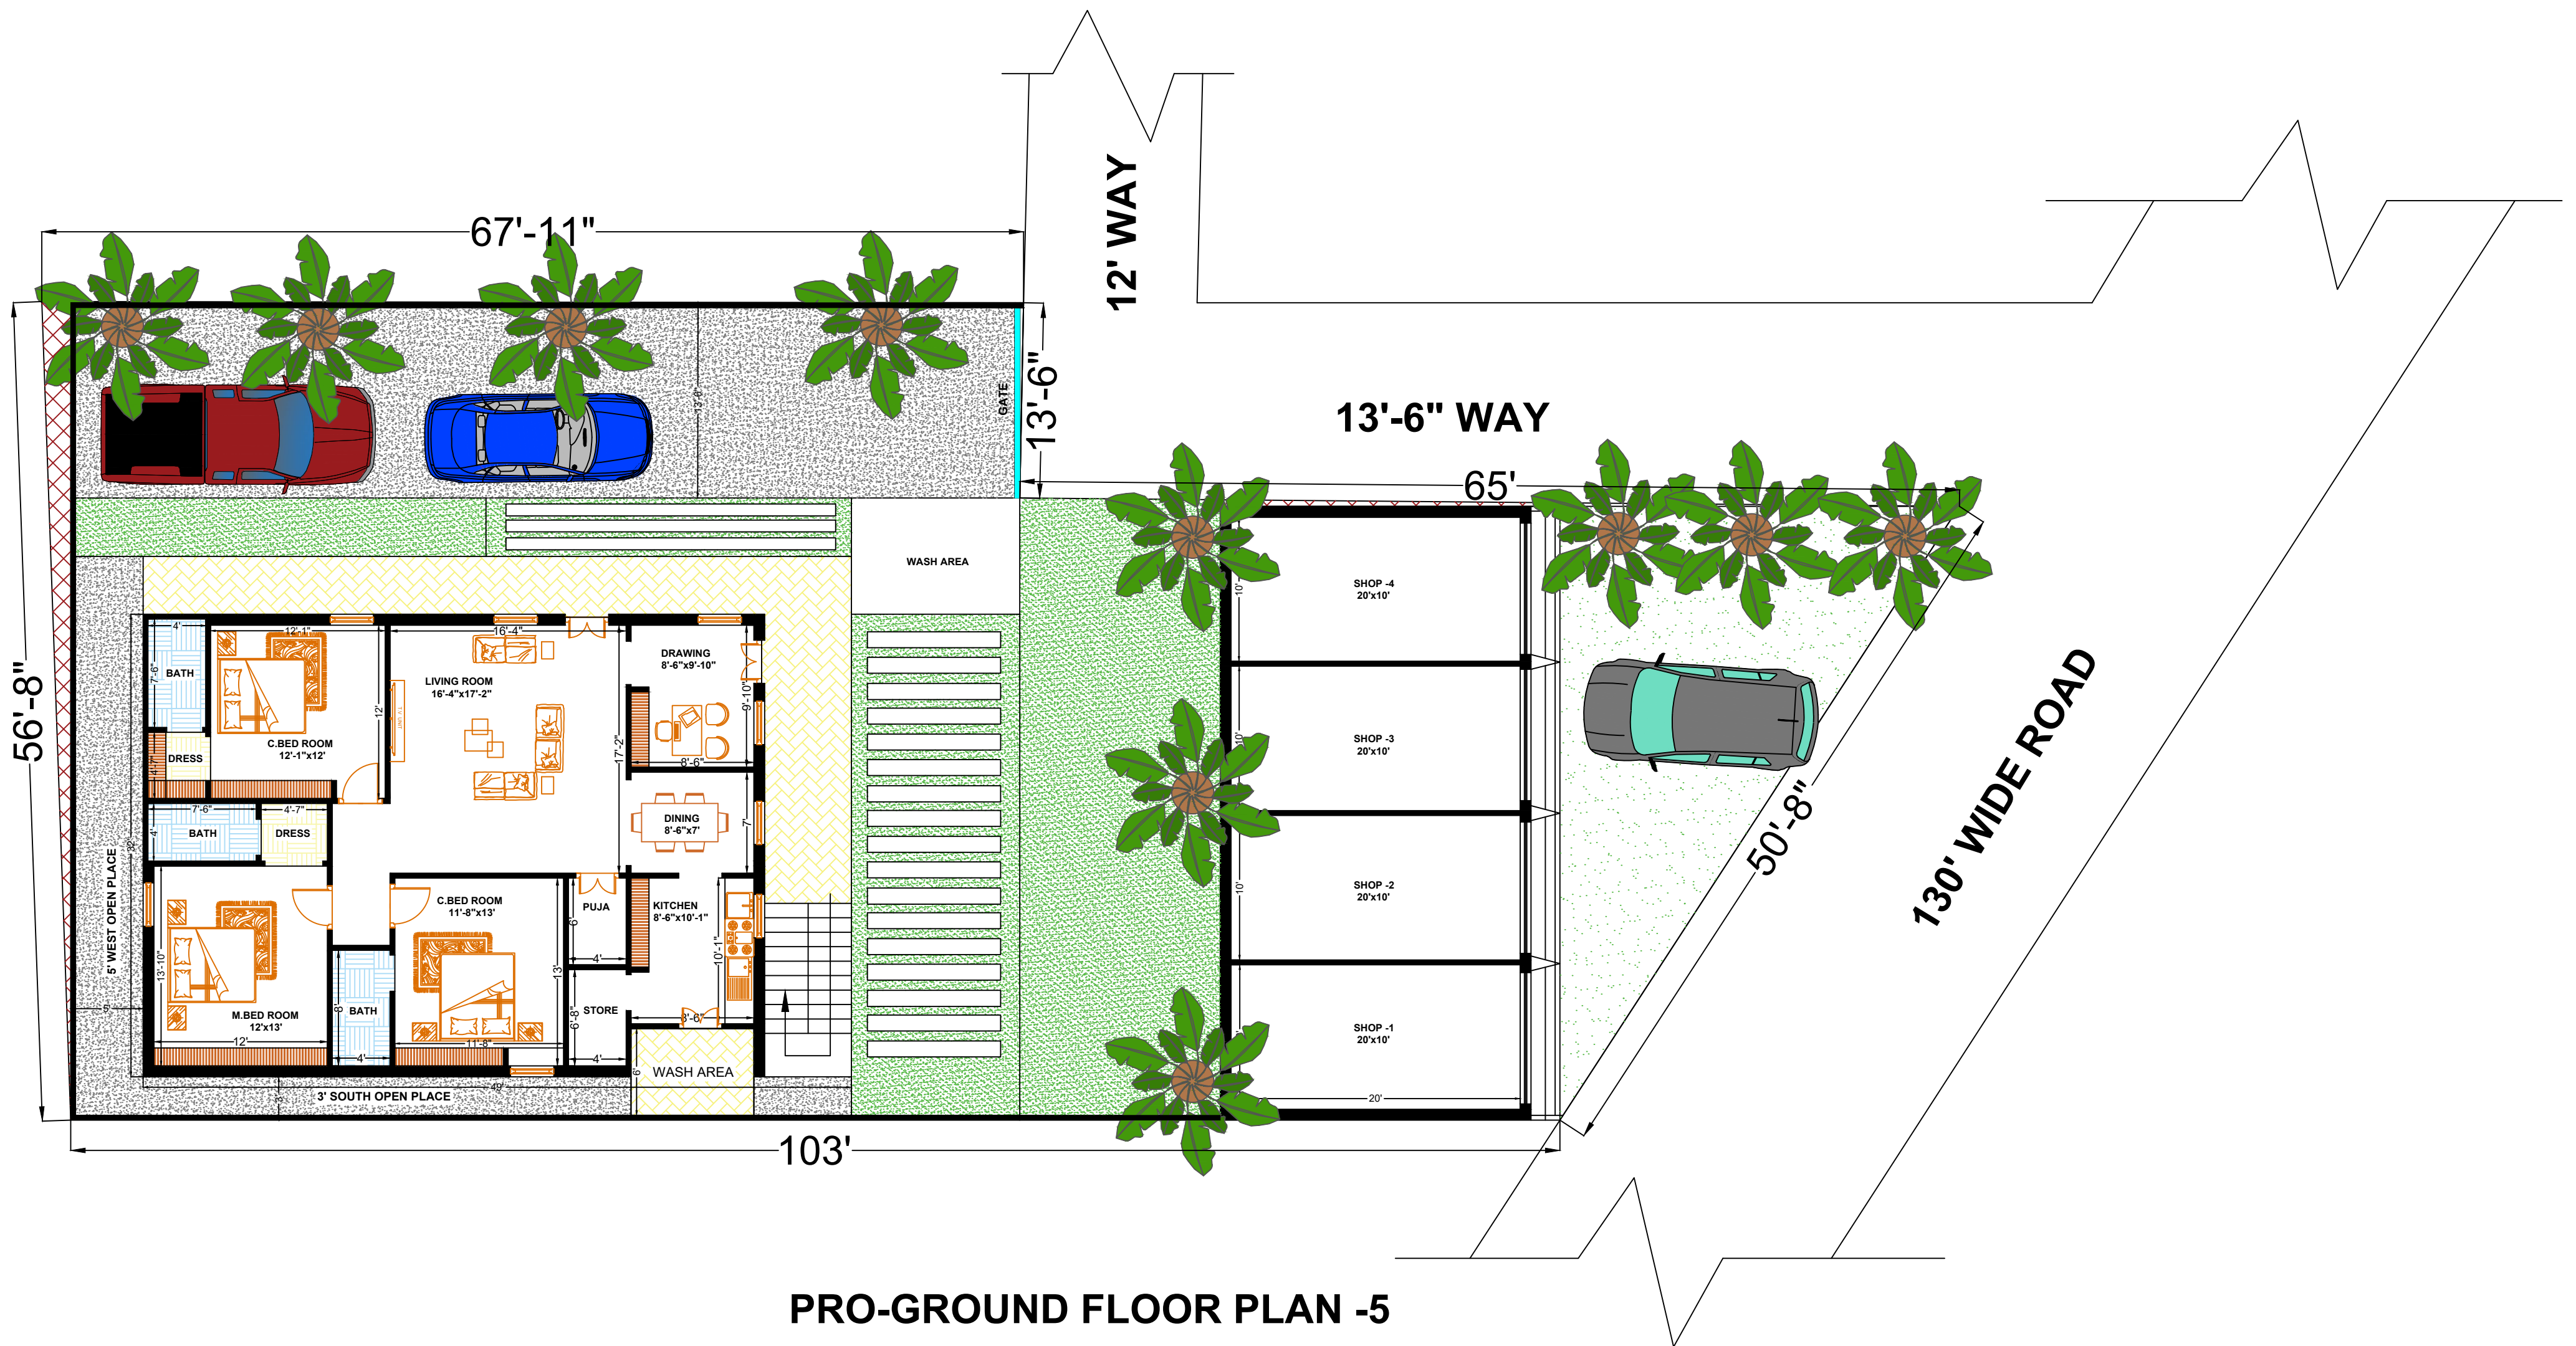

PRO-GROUND FLOOR PLAN -5

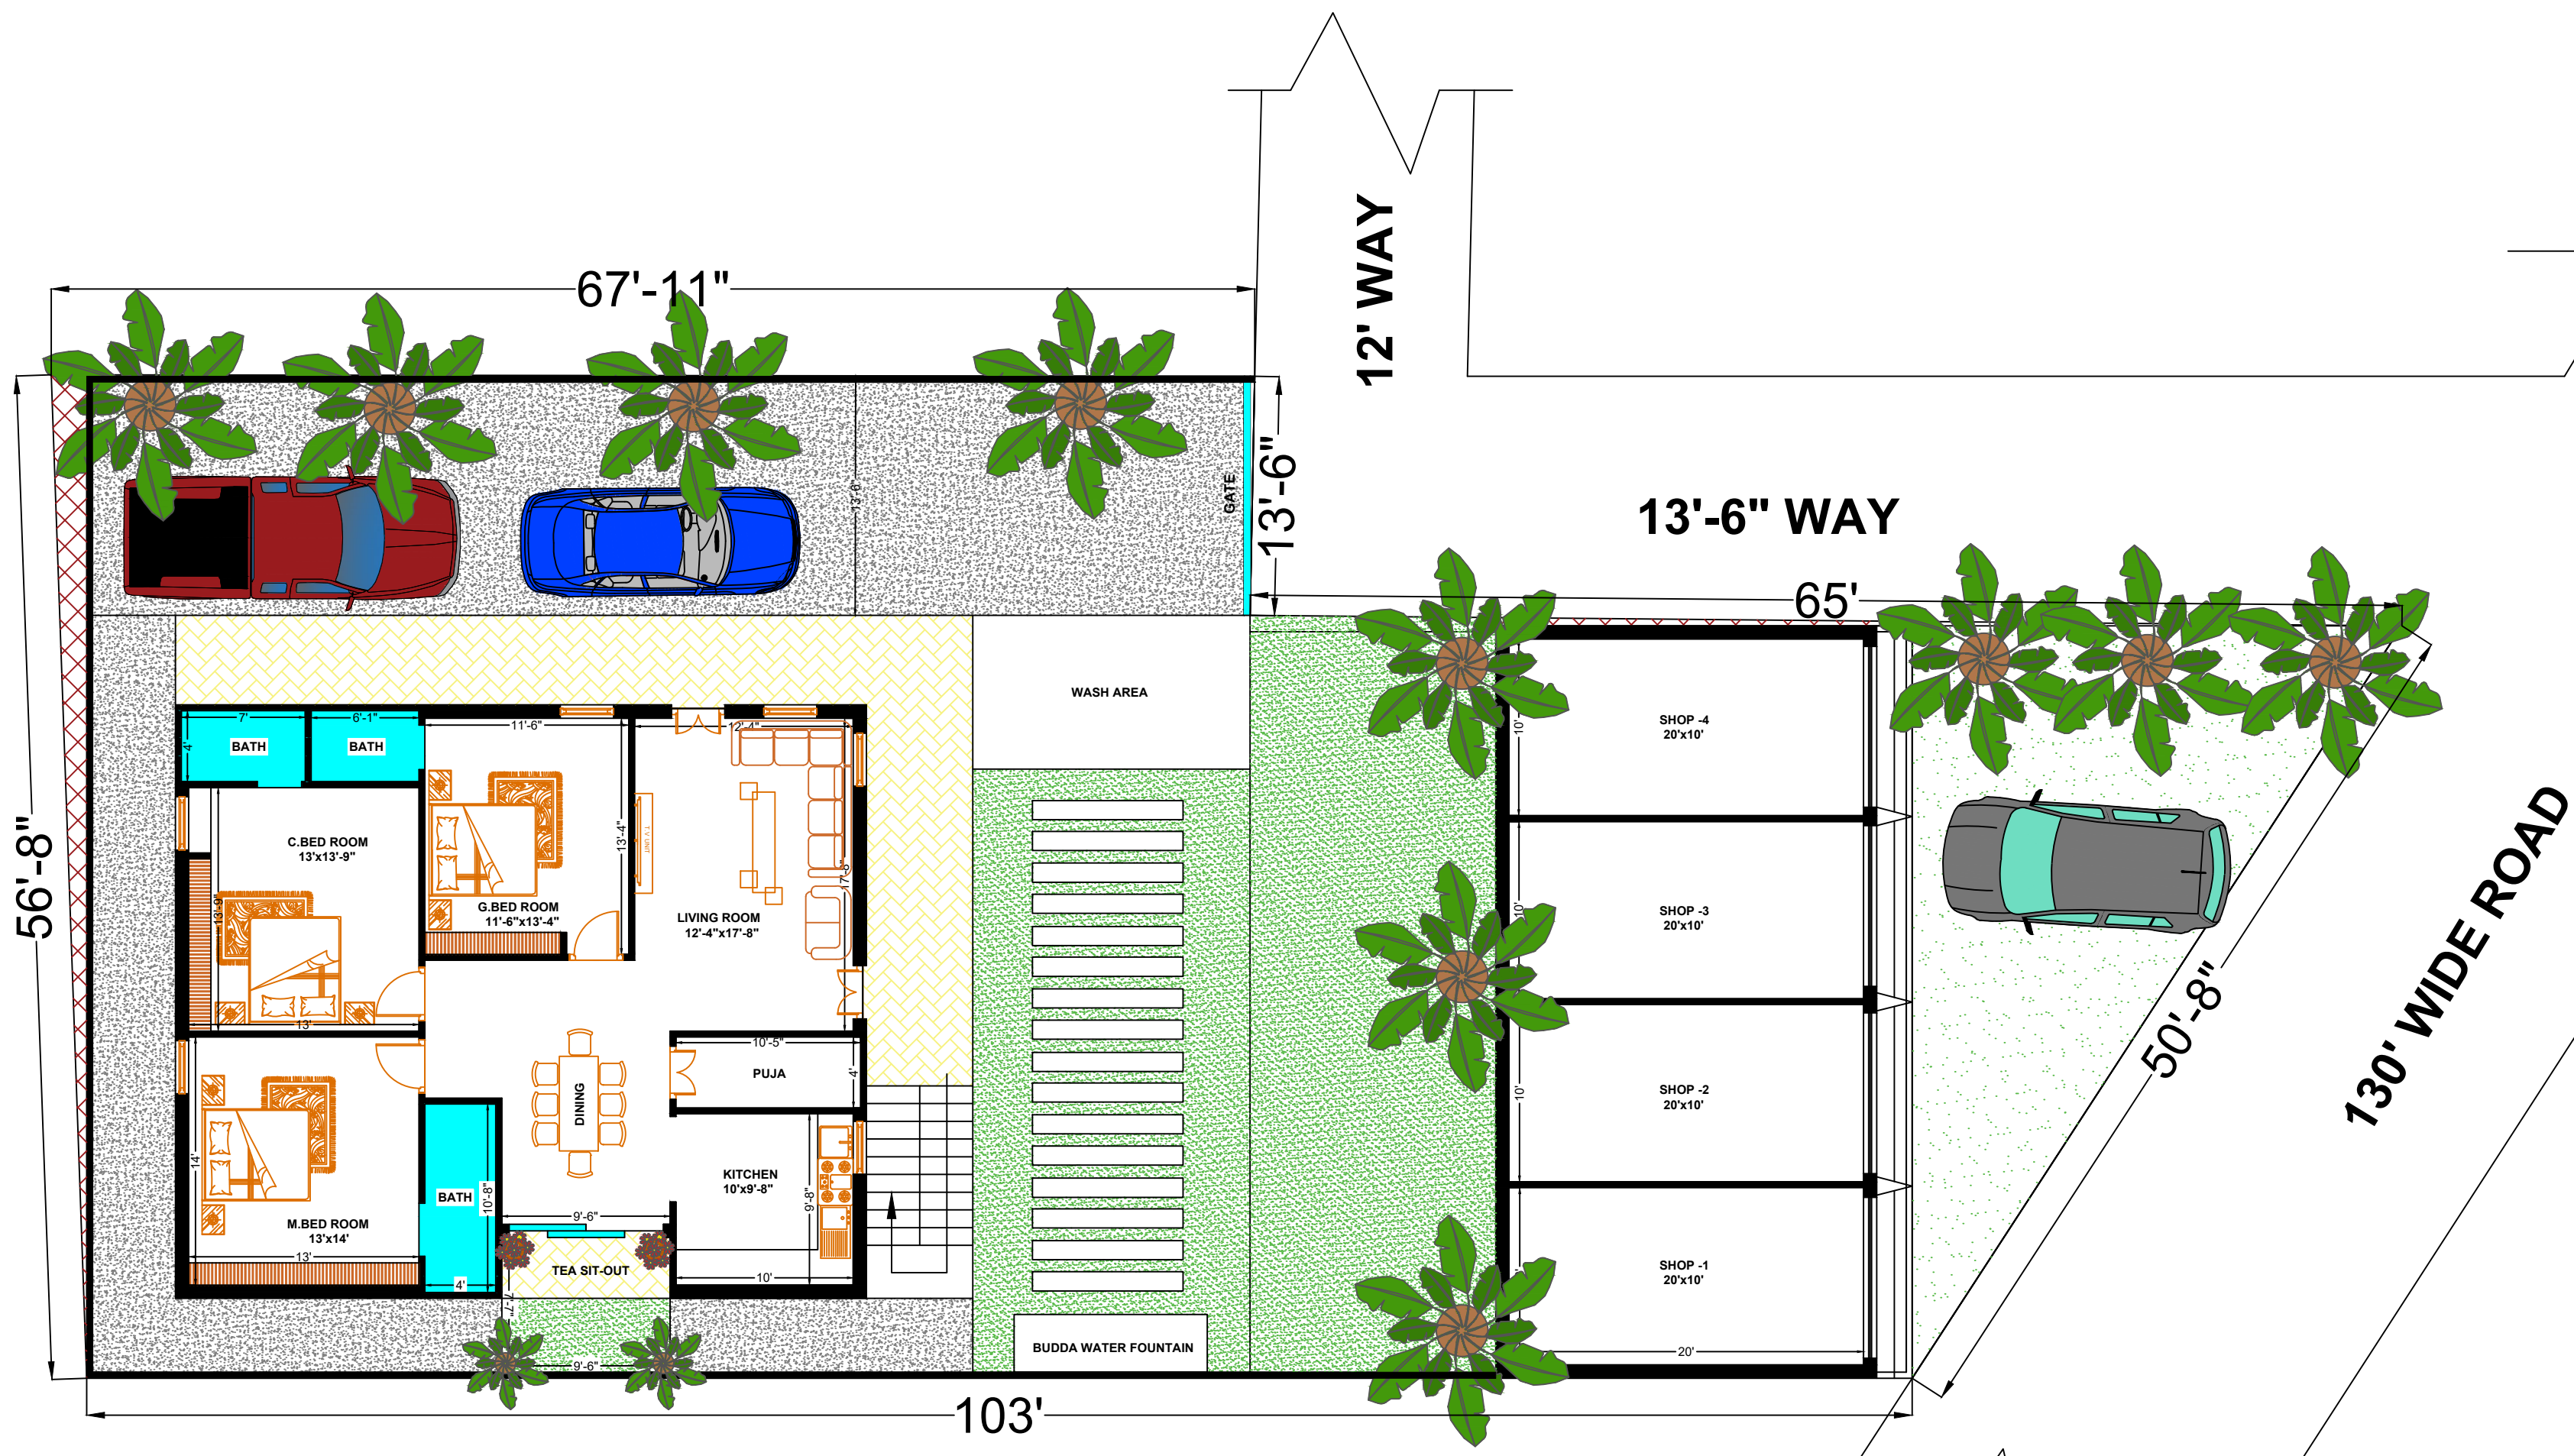

PRO-GROUND FLOOR PLAN -6