




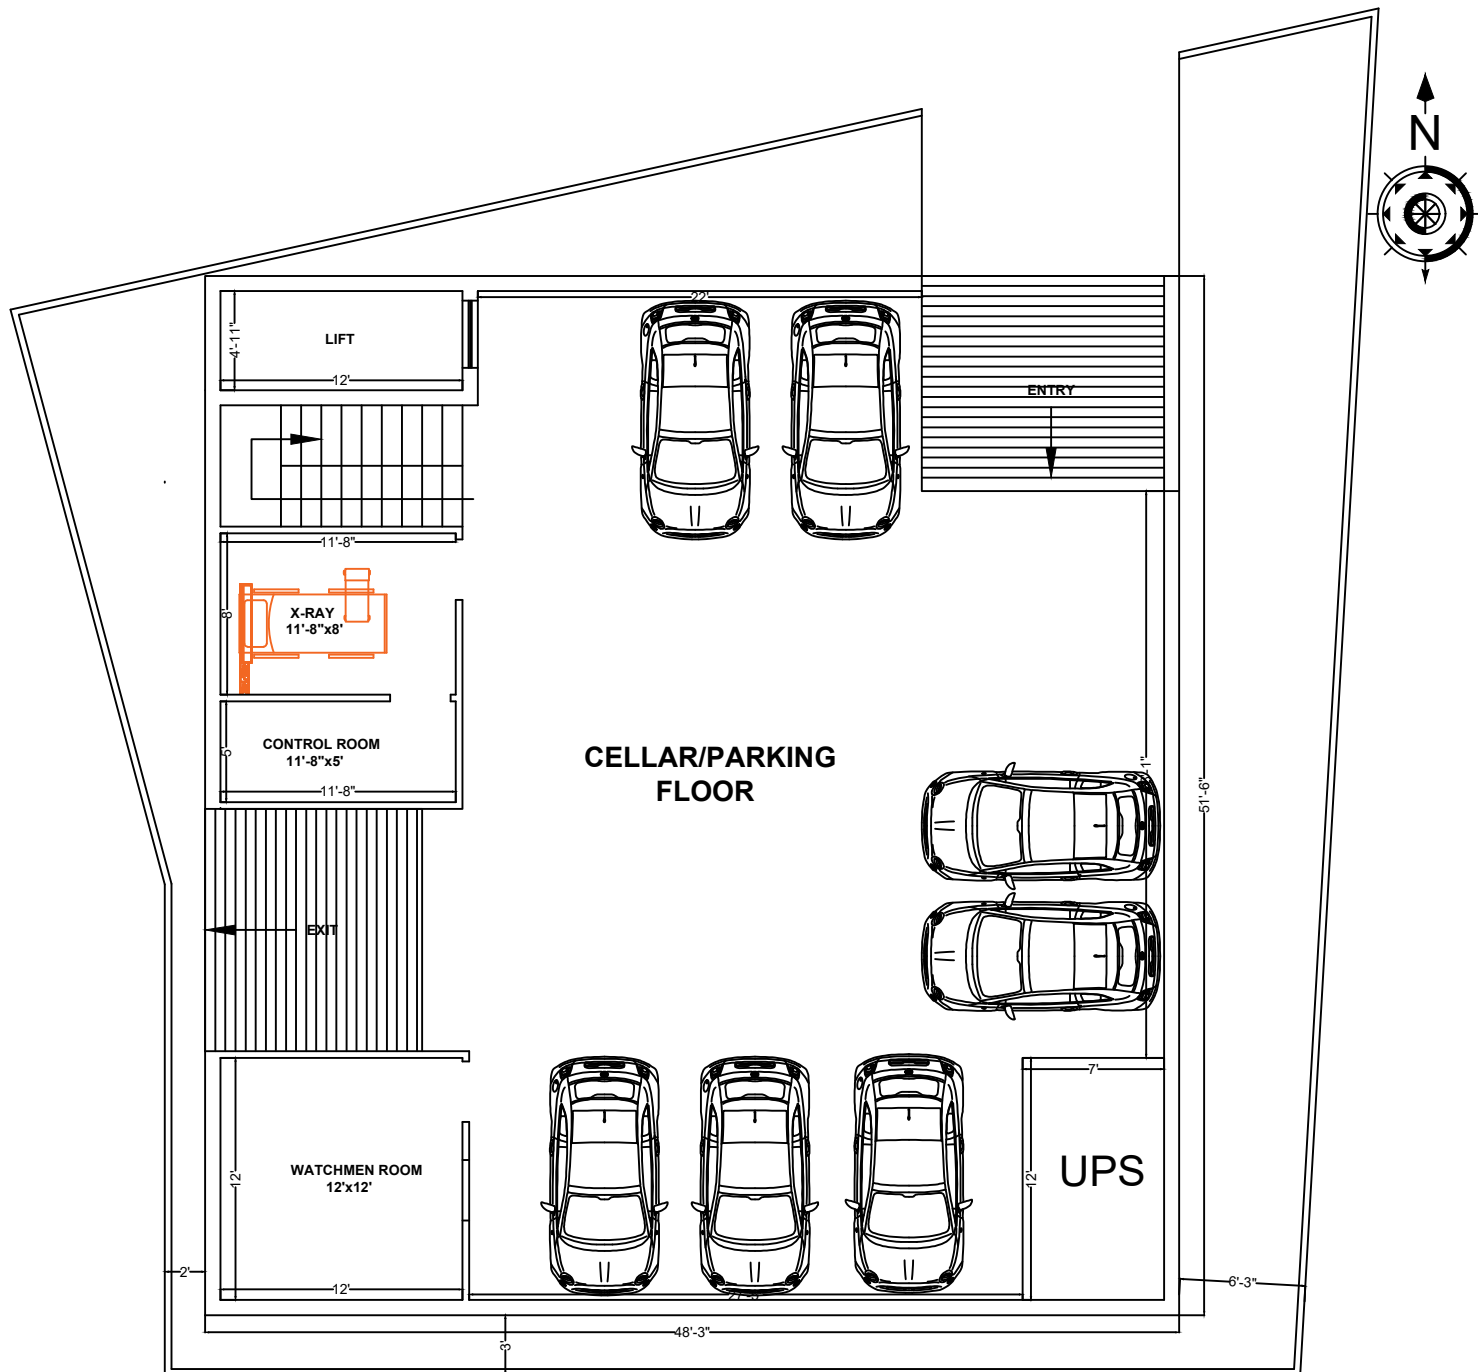

PRO-CELLAR FLOOR PLAN

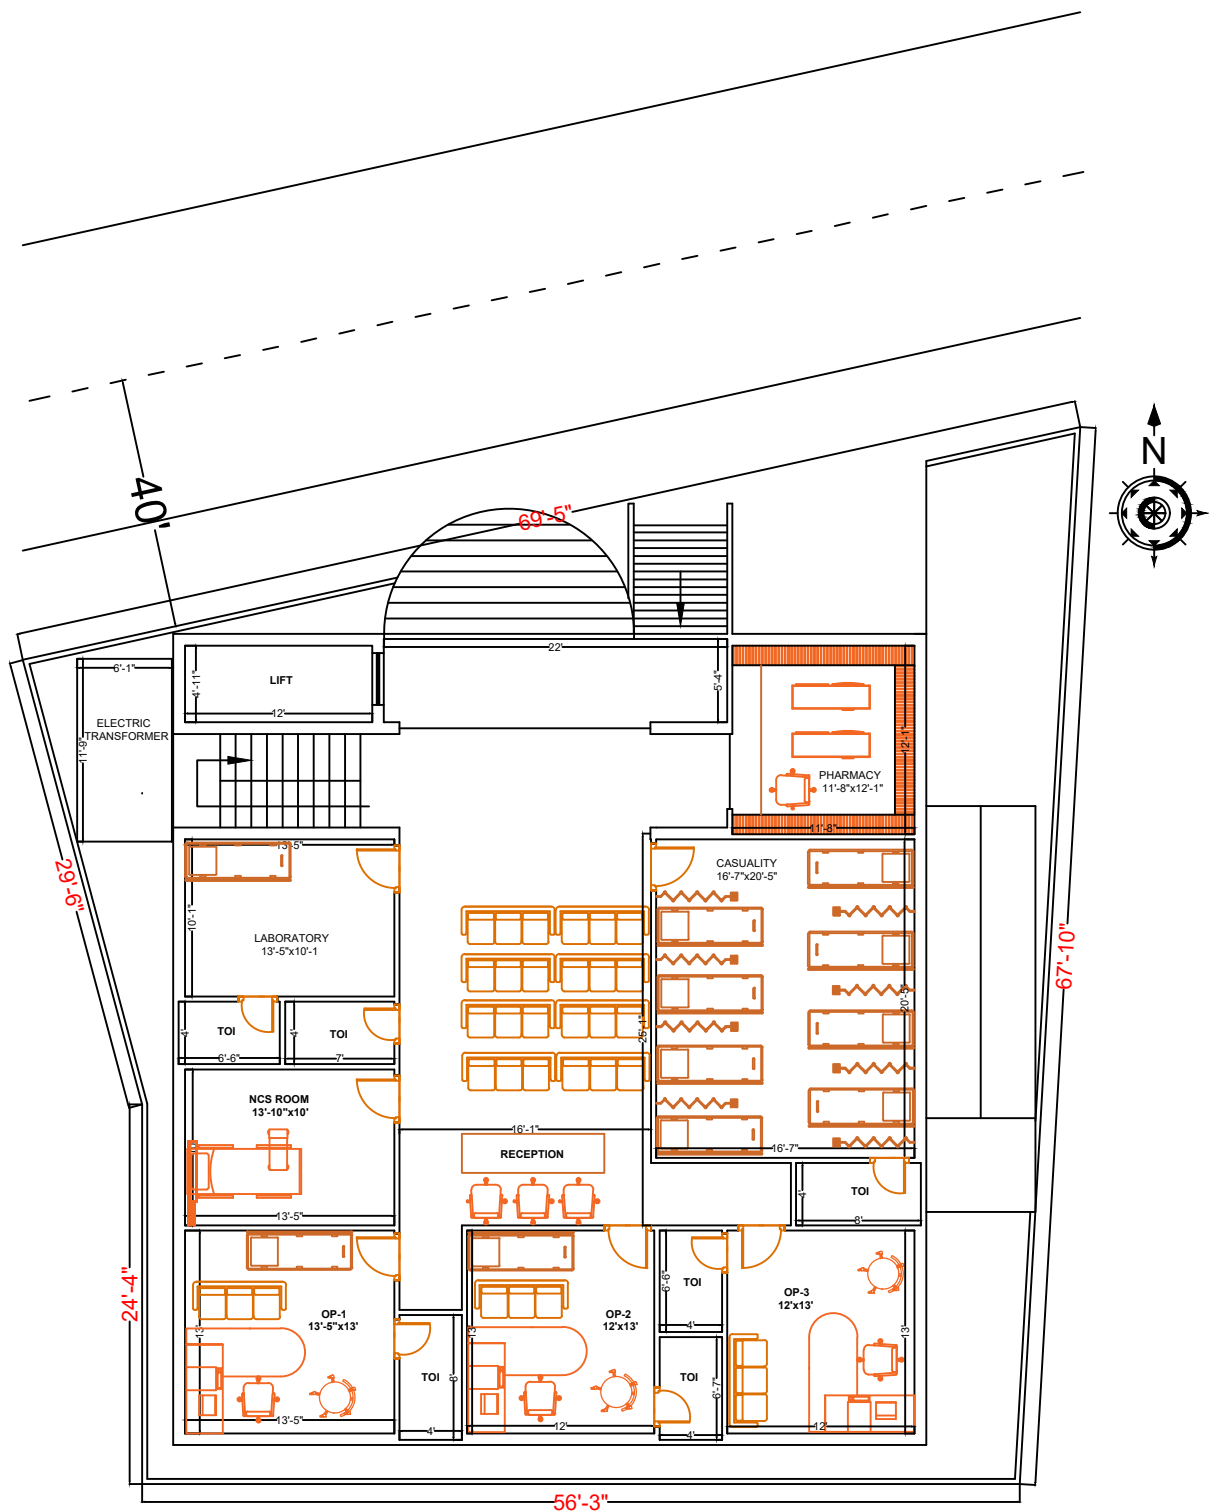

PRO-FIRST FLOOR PLAN

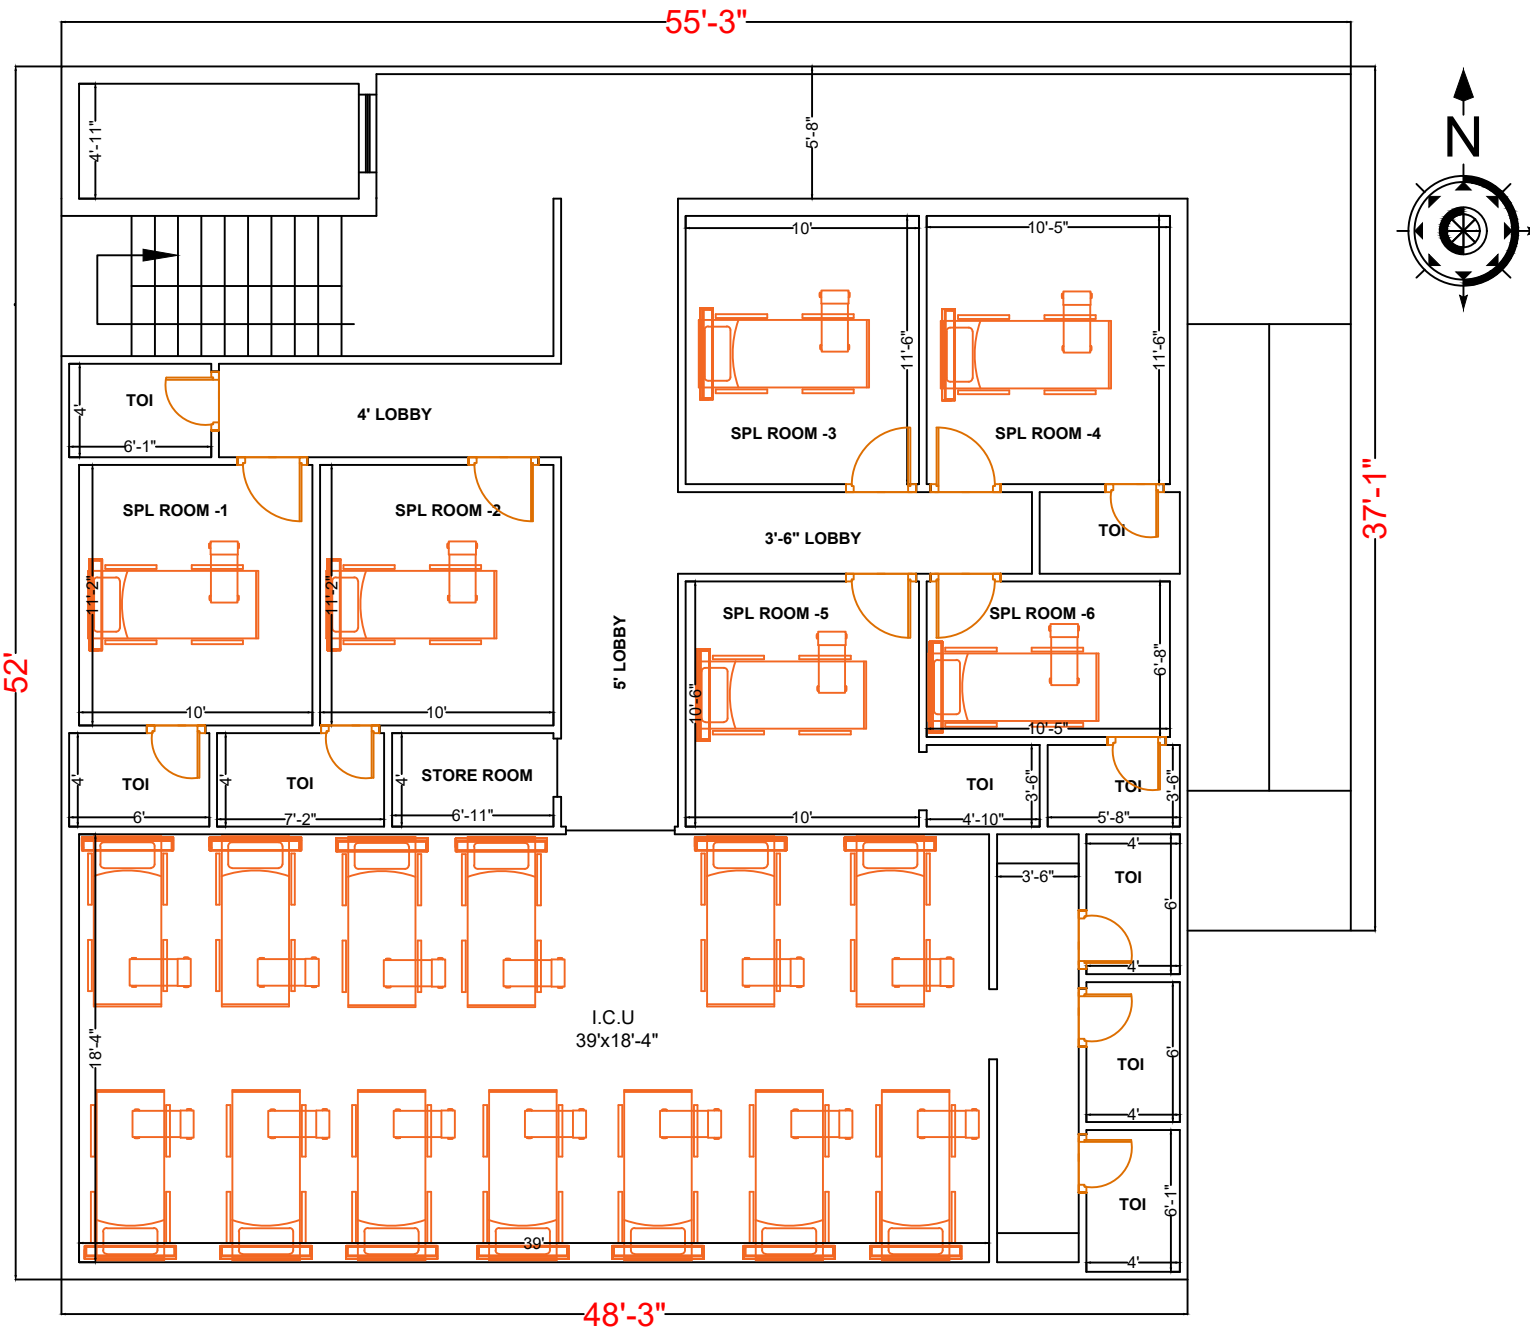

PRO-SECOND FLOOR PLAN